


SOLIS PARK | GREAT PARK

- THE CAVE
- COMMUNITY CENTER
- COMMUNITY RESTROOMS
- POOL RESTROOMS

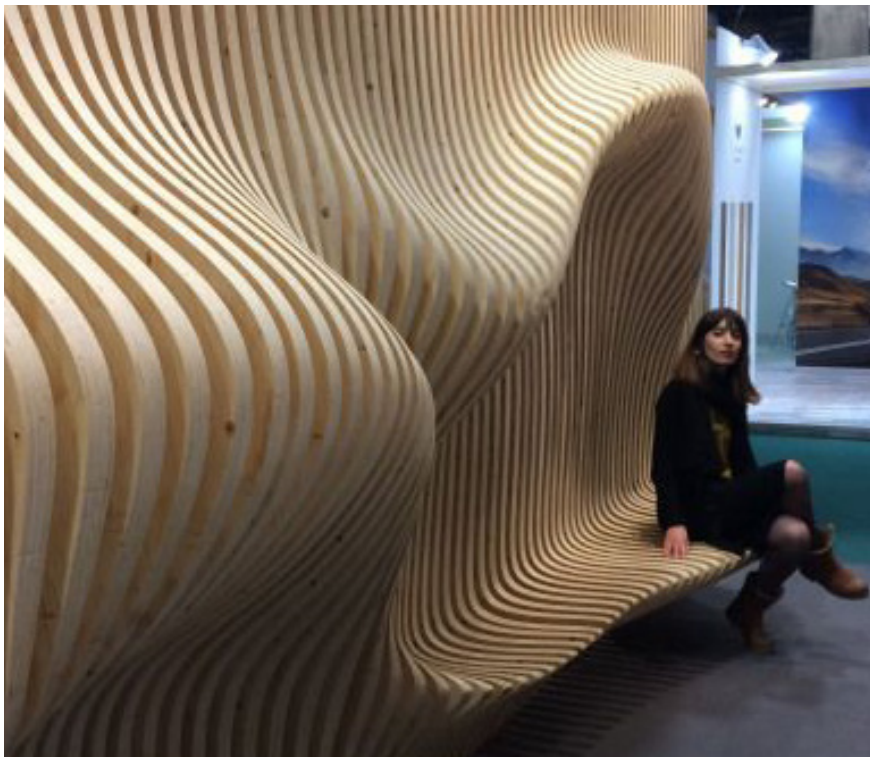


LOW-CEILINGED



BRILLIANCE



MYSTERIOUS

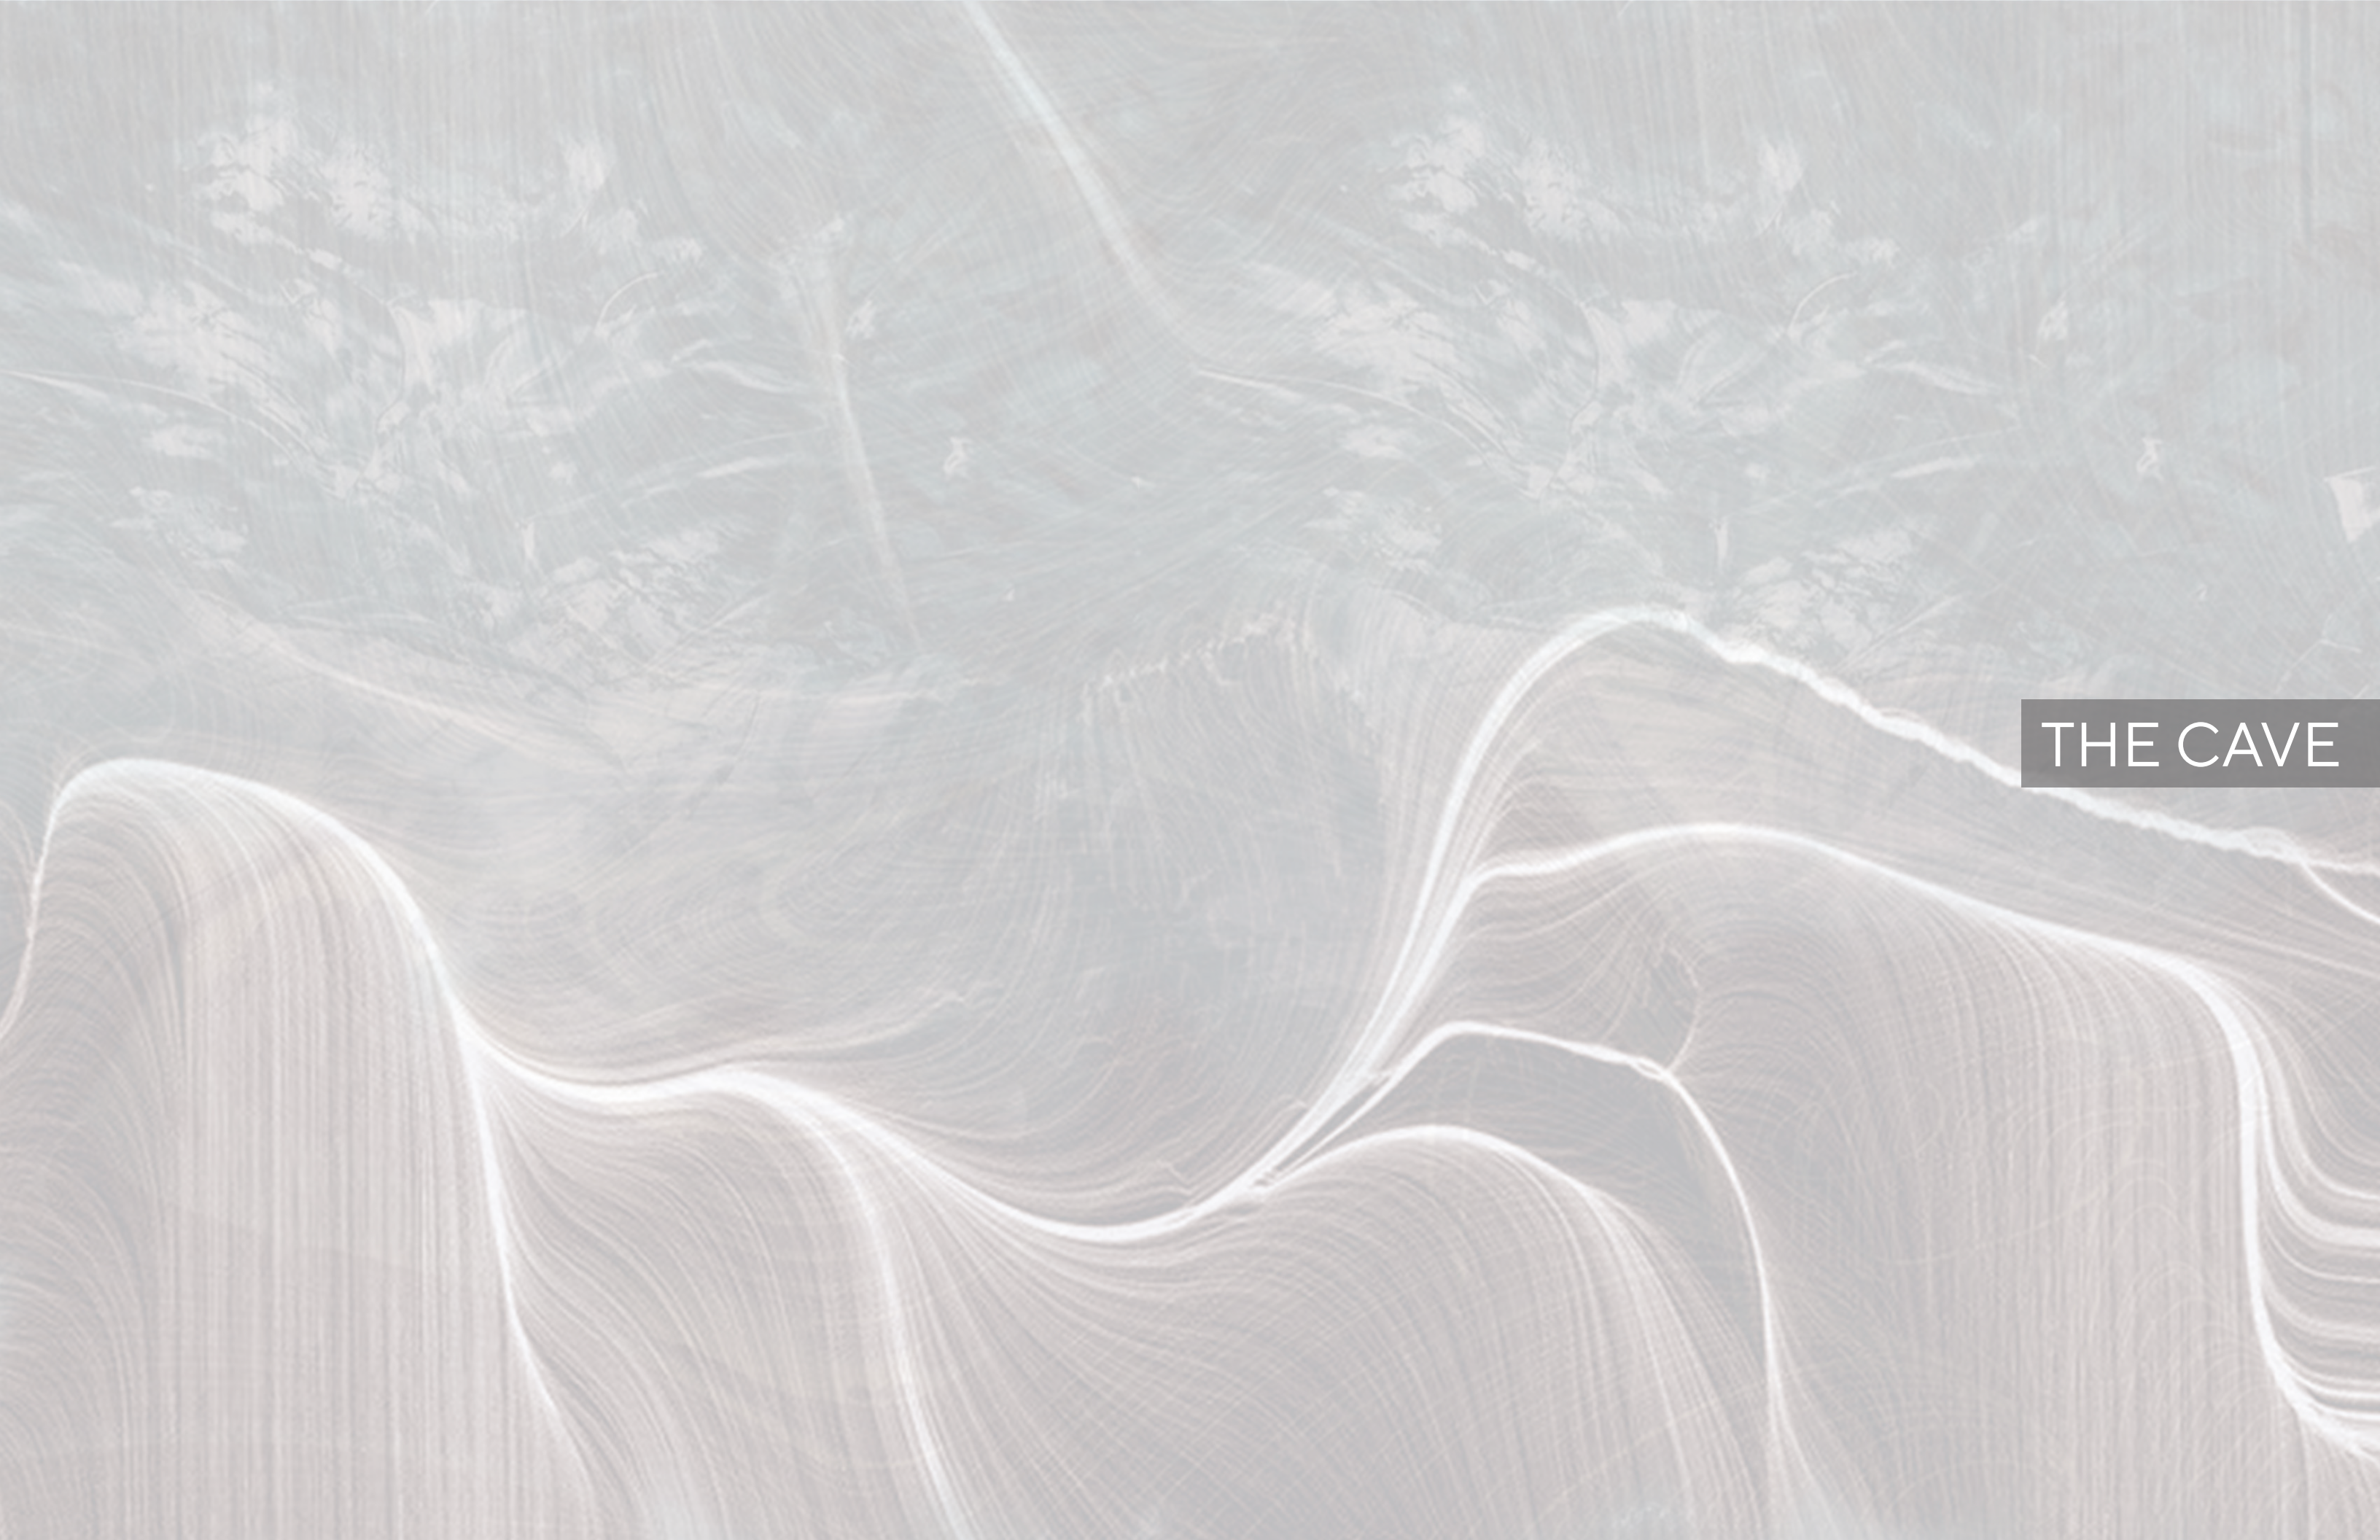

THE CAVE







FN-1
LOUNGE CHAIR



WD-1
WOOD BENCH



FN-2
OTTOMAN




FN-3
LOUNGE CHAIR



FN-4 (60) & FN-5 (80)
COCKTAIL TABLE



ST-1
ISLAND COUNTER

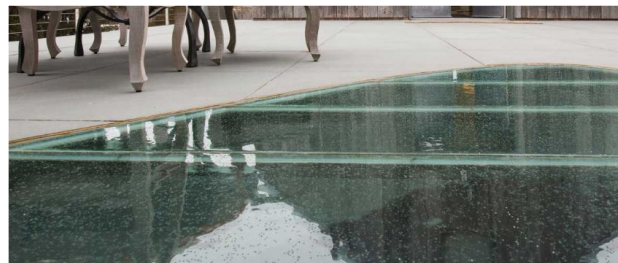


GL-1
GLASS FLOOR ACCENT



C-1
FLOORING ACCENT




CN-2
FLOORING

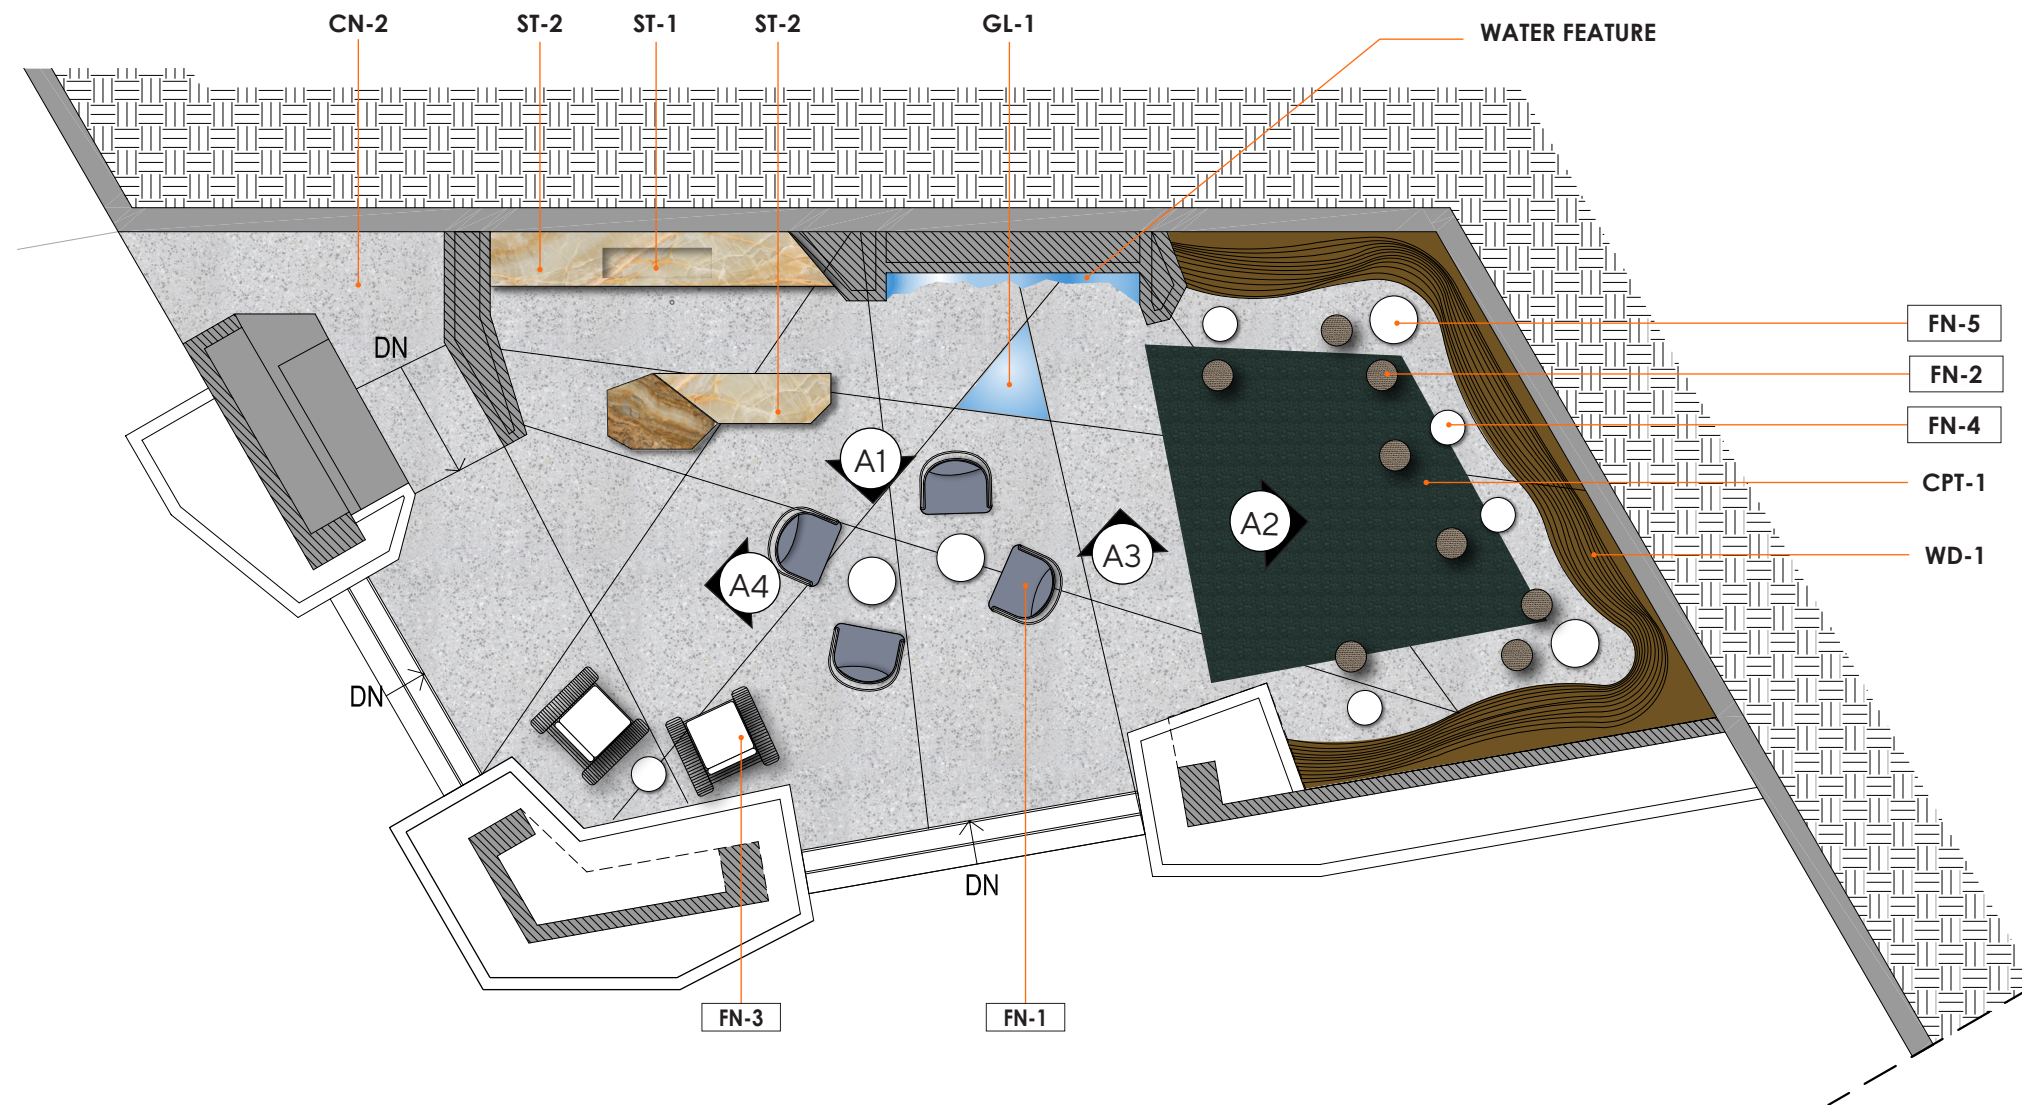

SYMBOL LEGEND	
AA-#	FURNITURE, EQUIPMENT & ACCESSORIES
AA-#	FINISHES

- FN-5
- FN-2
- FN-4
- CPT-1
- WD-1

SCALE: 1/8"=1'-0"

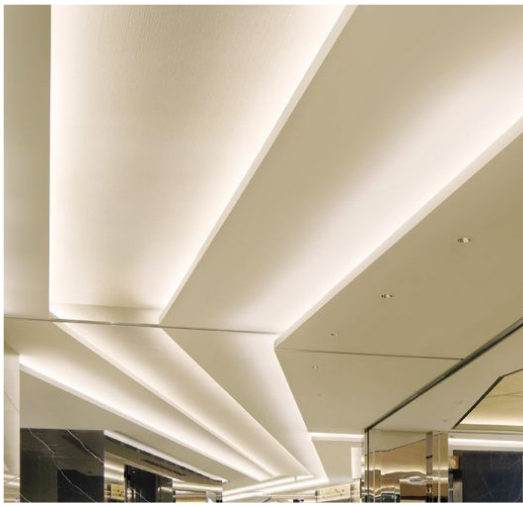


LT-2
CEILING COVE LIGHTS





LT-3
WALL LED STRIP LIGHTS



LT-1
2" LED DOWNLIGHT

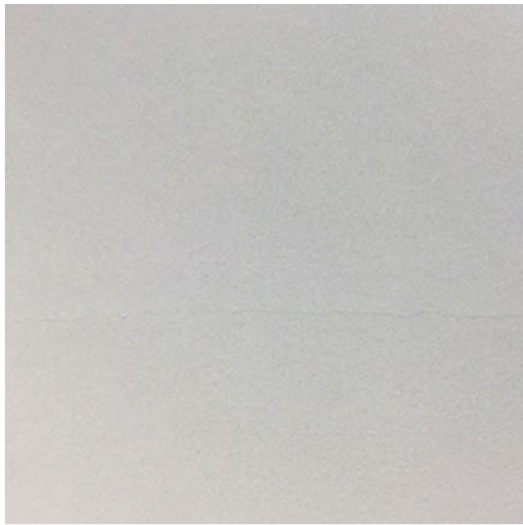

PS-1
SMOOTH CEILING PLASTER FINISH

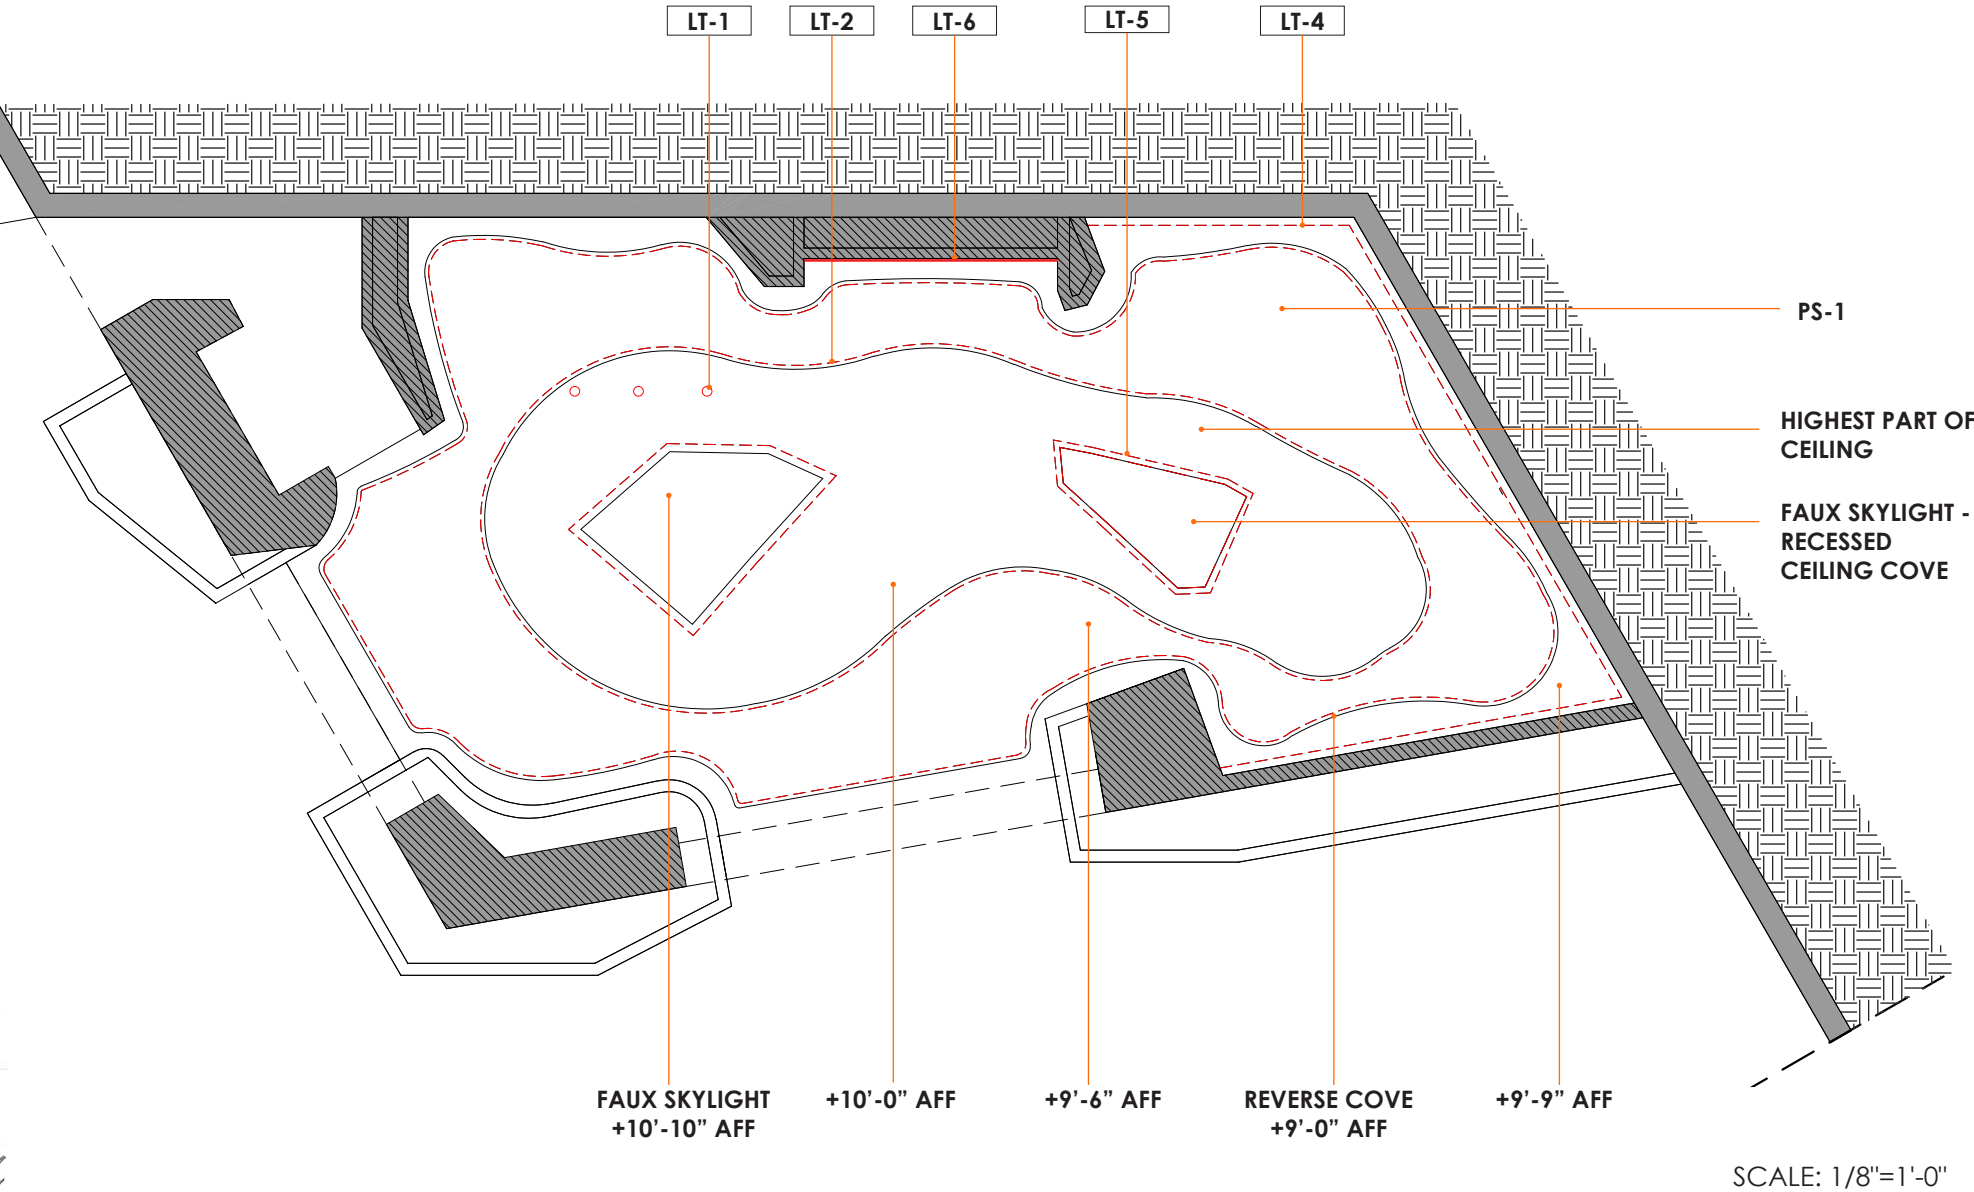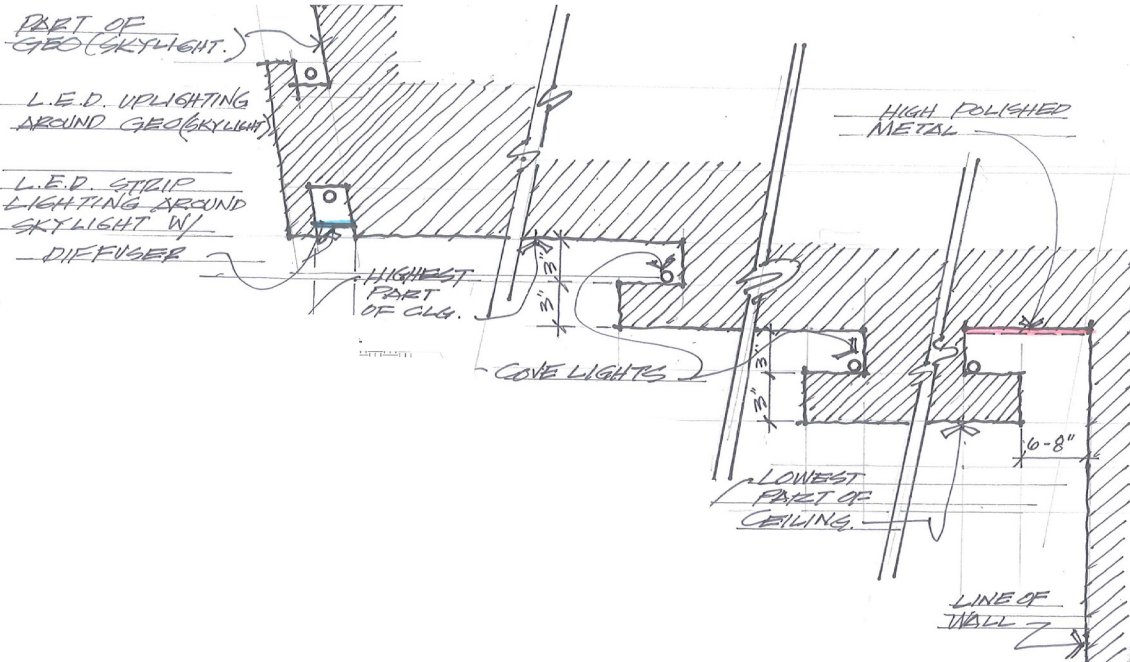


*REFER TO ILLUMINATE LIGHTING DESIGN

SYMBOL LEGEND	
AA-#	FURNITURE, EQUIPMENT & ACCESSORIES
AA-#	MATERIAL FINISHES




SECTION A1
SCALE: 1/4"=1'-0"

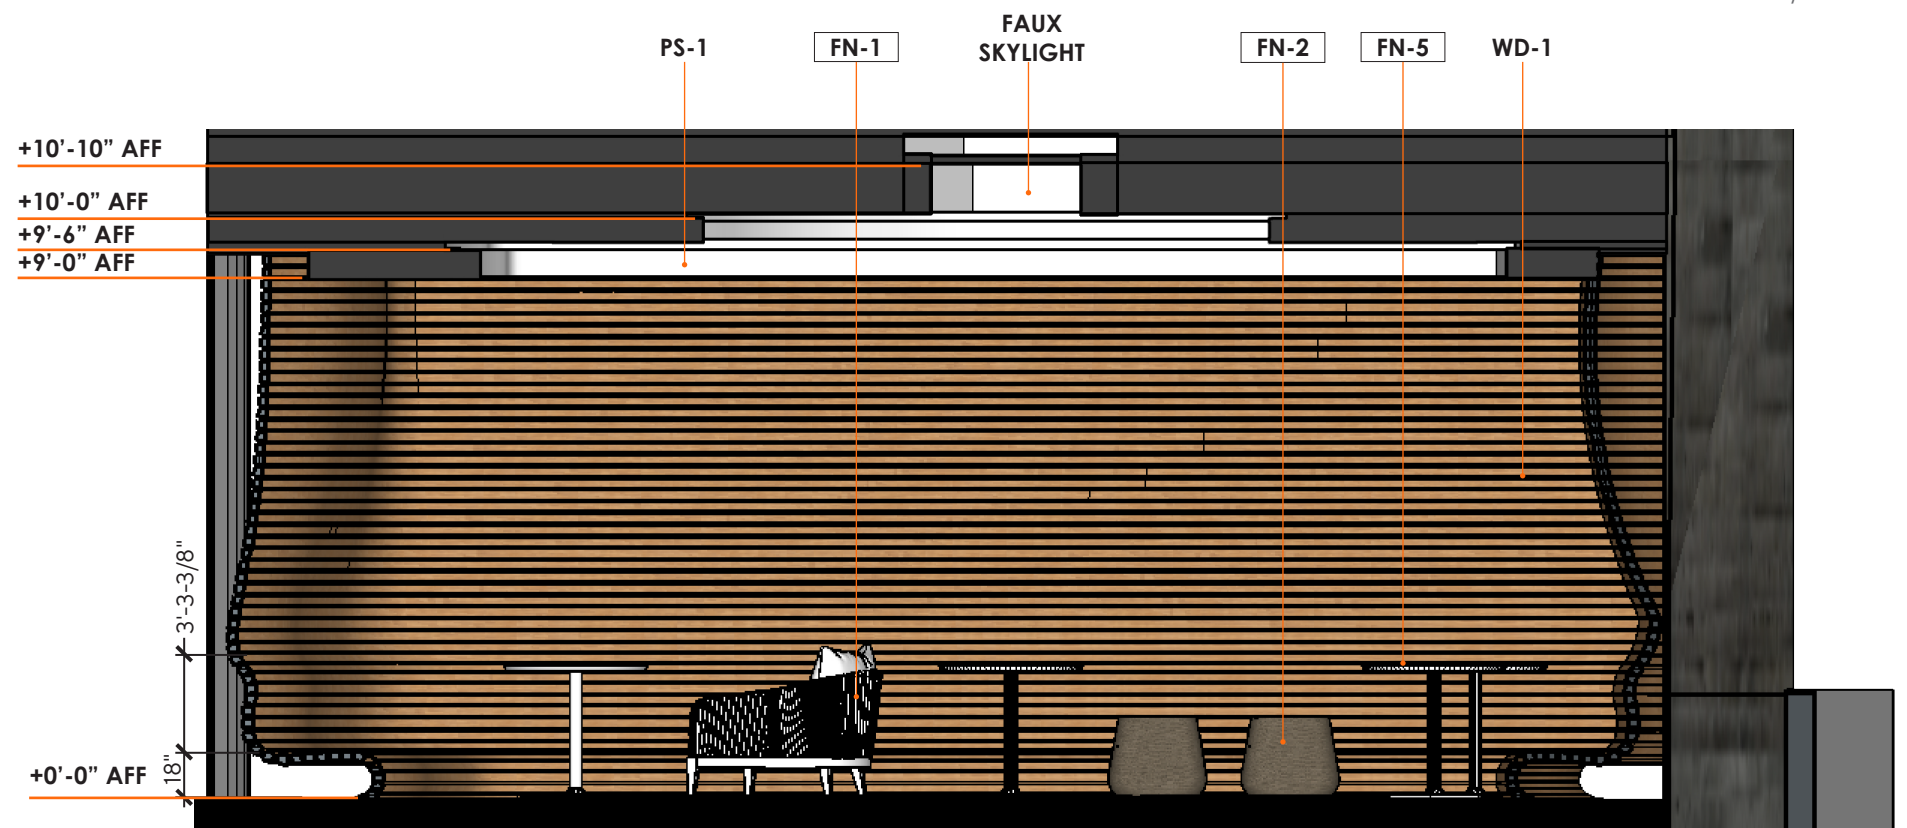


SECTION A2
SCALE: 1/4"=1'-0"

SYMBOL LEGEND	
AA-#	FURNITURE, EQUIPMENT & ACCESSORIES
AA-#	MATERIAL FINISHES

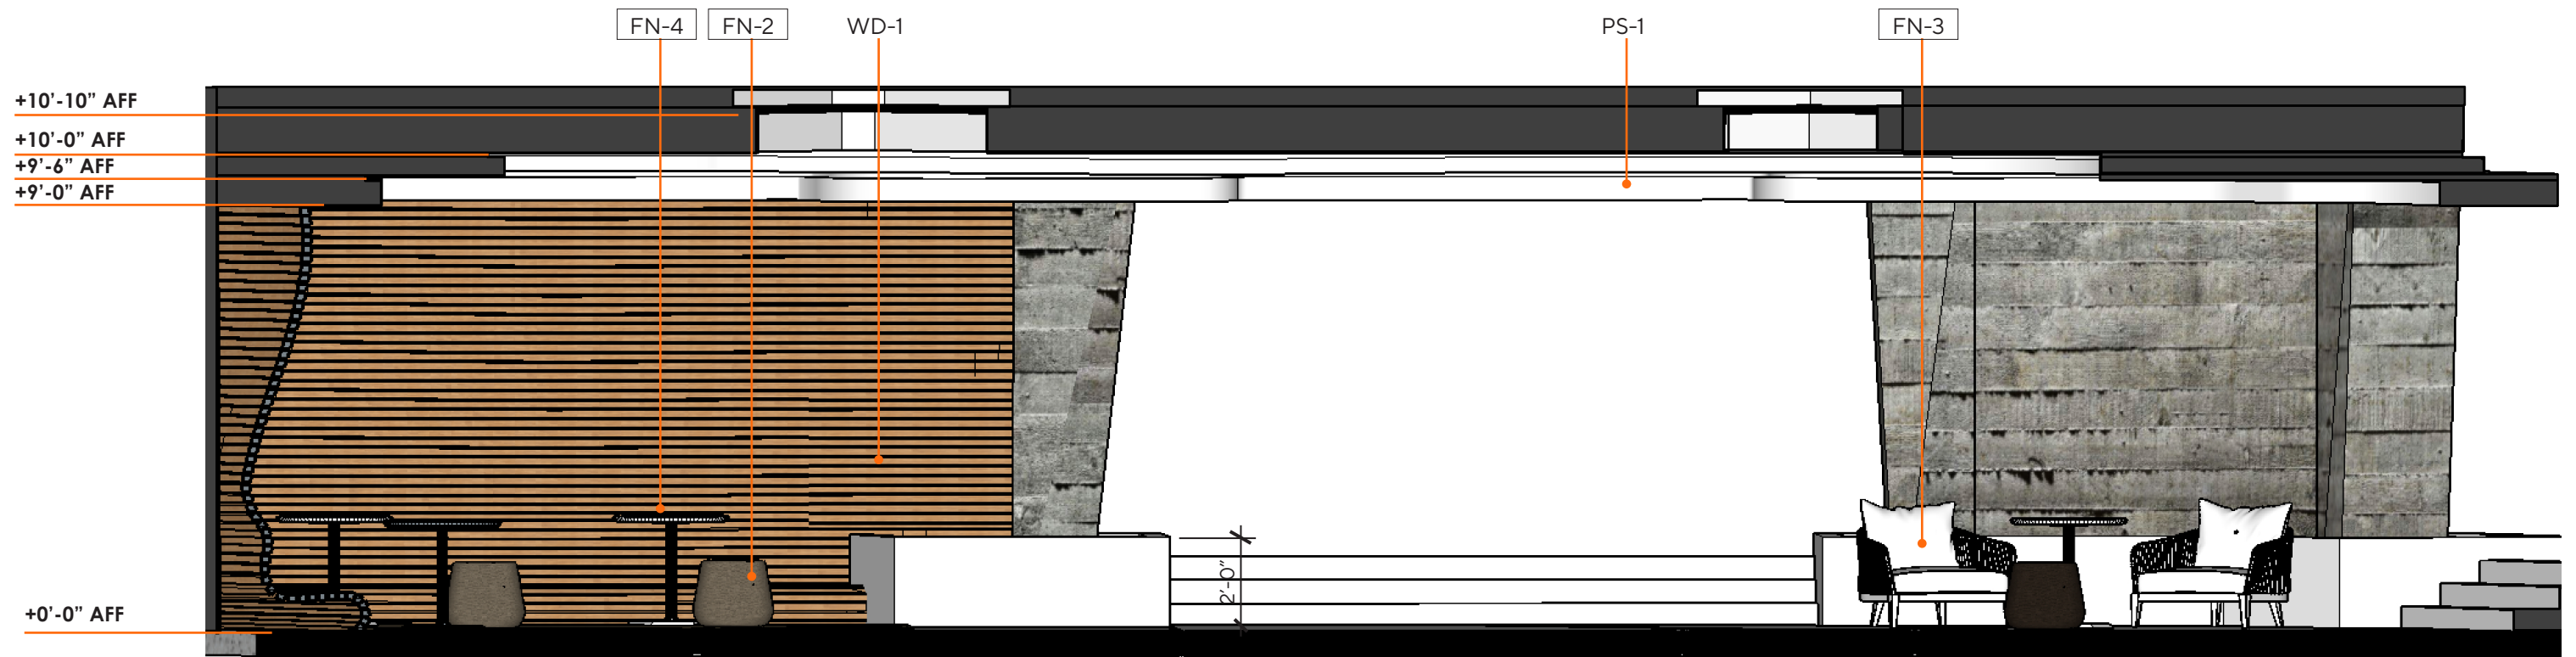

SECTION B1
SCALE: 1/4"=1'-0"

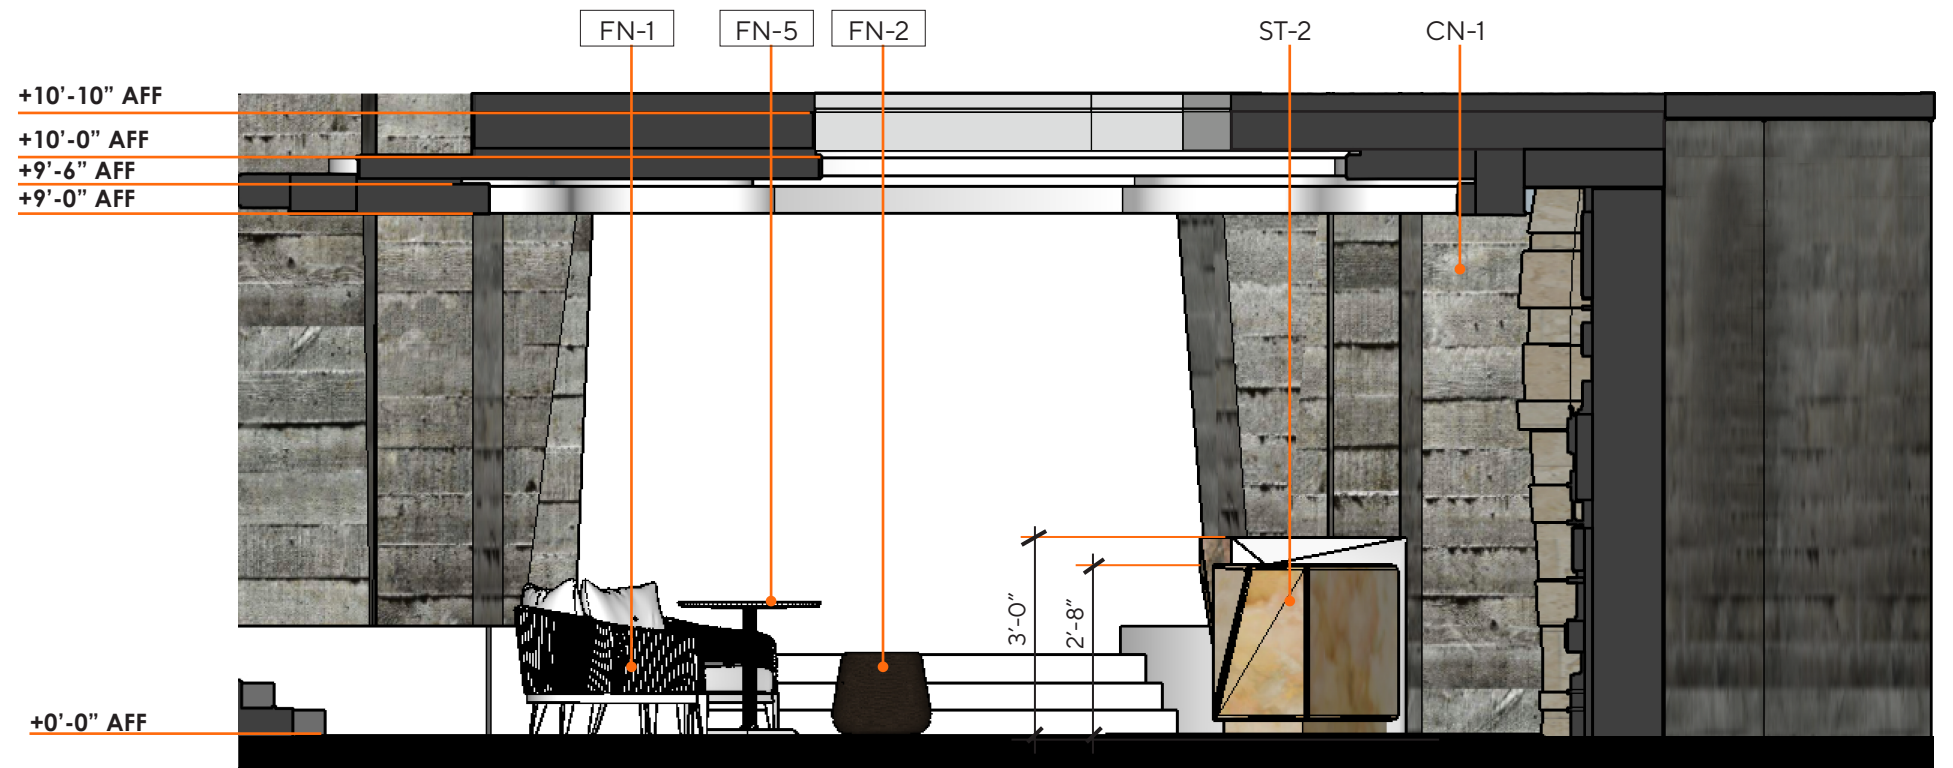


SECTION B2
SCALE: 1/4"=1'-0"


SYMBOL LEGEND	
AA-#	FURNITURE, EQUIPMENT & ACCESSORIES
AA-#	MATERIAL FINISHES



DEEP TROUGH SINK VESSEL | NO FIXTURES

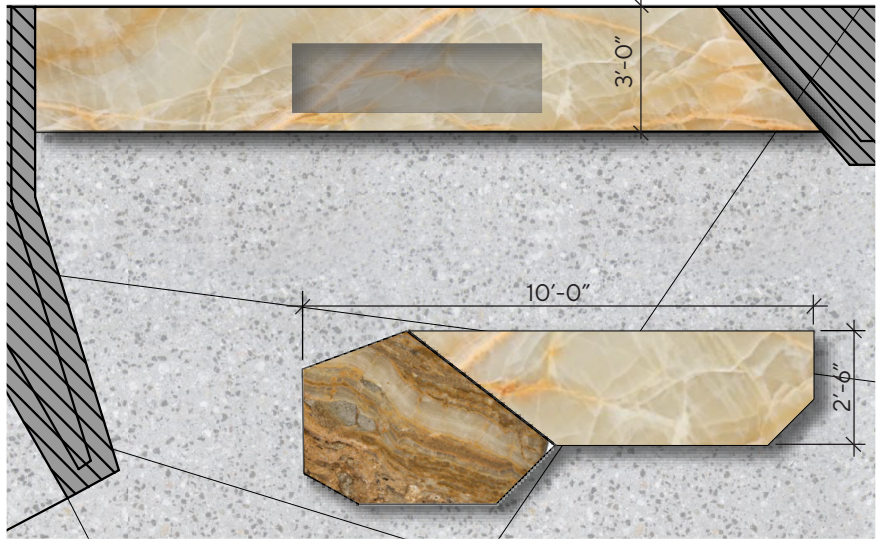

PLAN VIEW

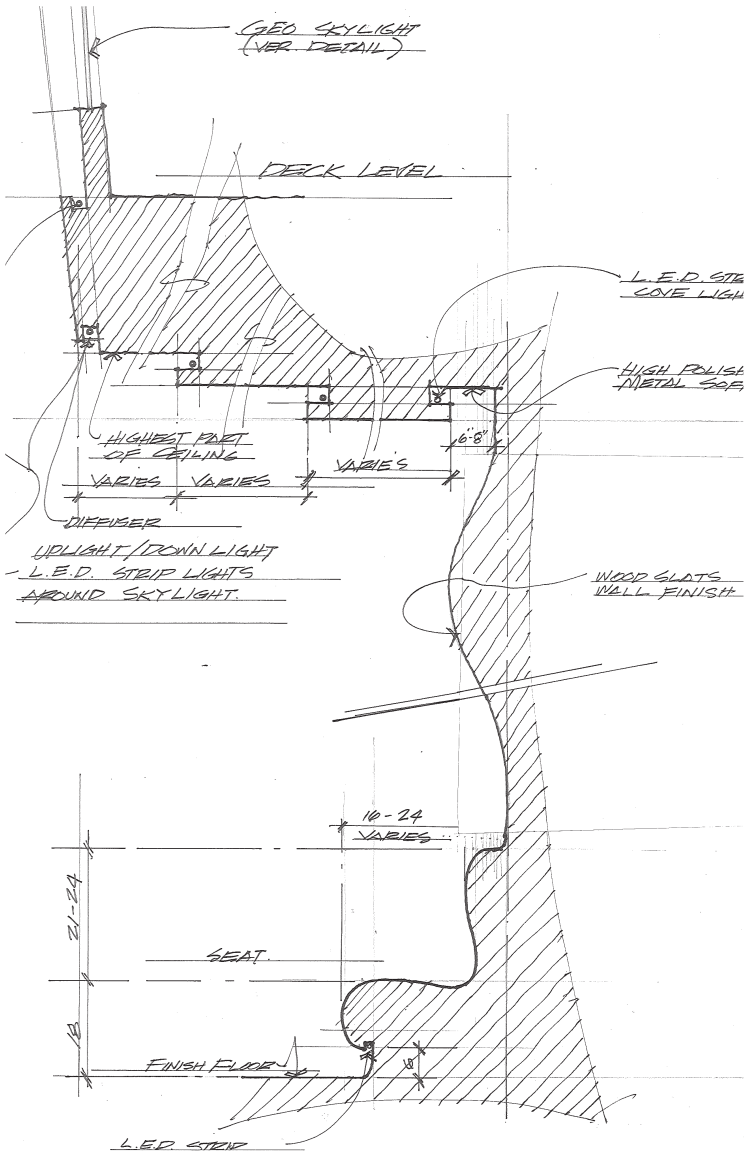


IPE WOOD WALL BENCH




ONYX STONE OR SIMILAR



ISLAND W/ STORAGE

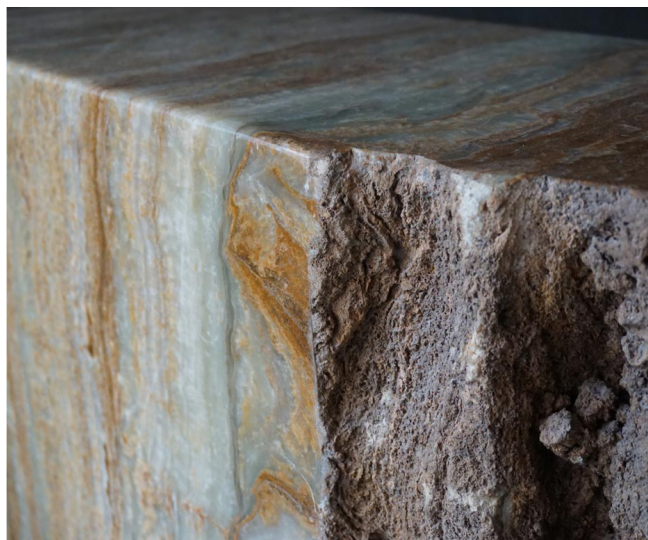

ONYX DETAIL

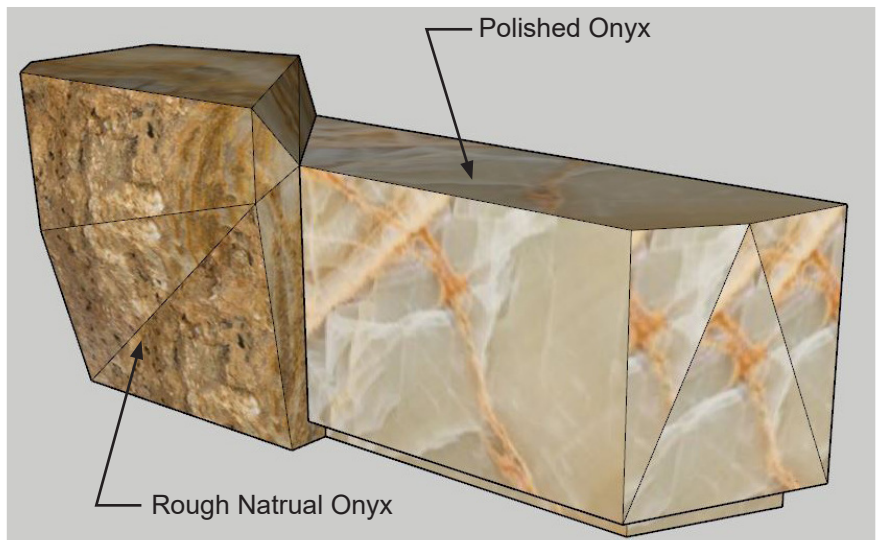

ISLAND



CONCEALED LED COLORED LIGHTING



BOARD FORM CONCRET W/
STRONG EDGE DETAIL






CN-1
BOARD CONCRETE FORM (see exterior architectural spec)



WD-1
WOOD WALL-TO-BENCH

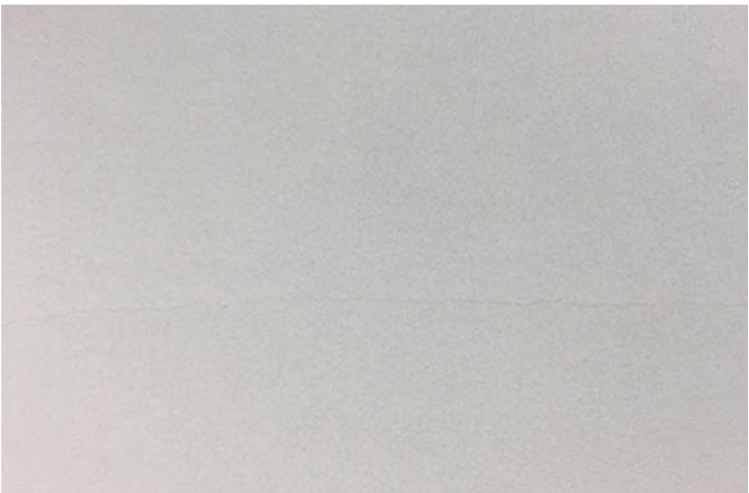

PS-1
CEILING PLASTER FINISH



ST-1
BUILT-IN INTEGRATED TROUGH SINK



FN-1
LOUNGE CHAIR



FN-2
POUF OTTOMAN



FN-3
LOUNGE CHAIR



FN-4
60" ROUND SIDE TABLE




FN-5
80" ROUND SIDE TABLE



ST-2
ONYX STONE COCKTAIL ISLAND



CN-2
FLOORING

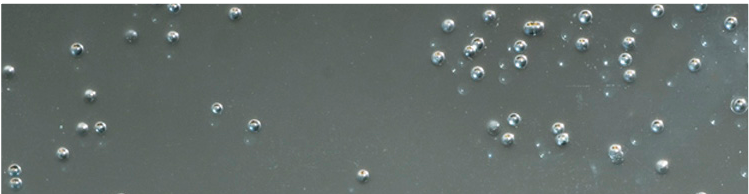

GL-1
FLOOR ACCENT - GLASS



CPT-1
FLOOR ACCENT - INSET CARPET



LT-1
2-INCH LED RECESSED LIGHTING



LT-2
LED STRIP COVE LIGHT



LT-3
STRIP LIGHT INSIDE BUILT-IN CONCRETE FORM



LT-4
LED COVE LIGHTING - WALL STRIP LIGHT



LT-5
RECESSED CEILING COVE LIGHT






LT-6
LED MULTI-COLOR TRIM LIGHTS

*REFER TO ILLUMINATE LIGHTING DESIGN




POOL RESTROOMS

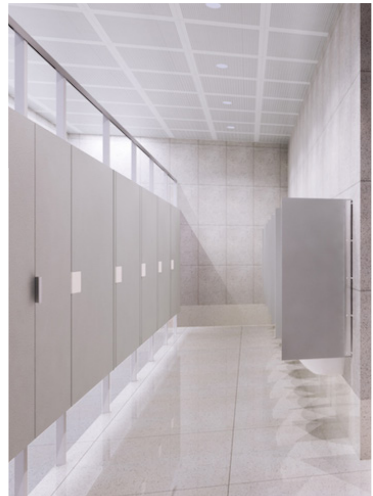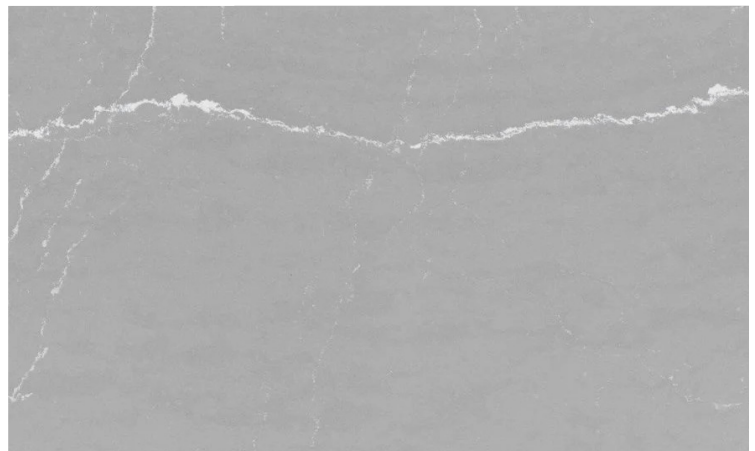


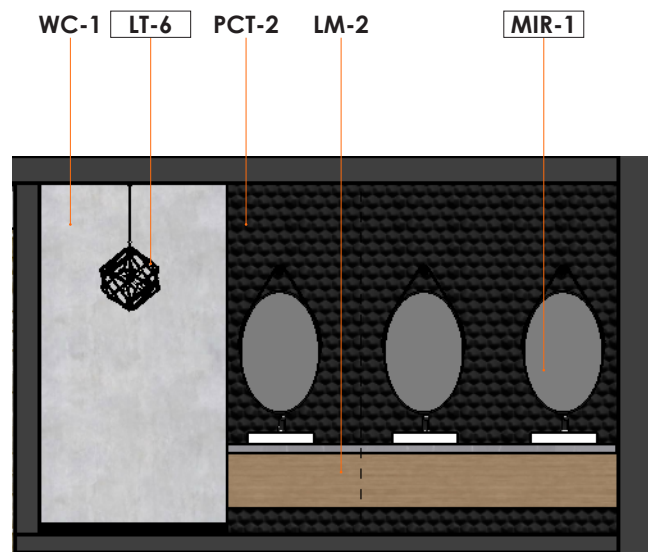

B1 - SECTION ELEVATION
3/16"=1'-0"

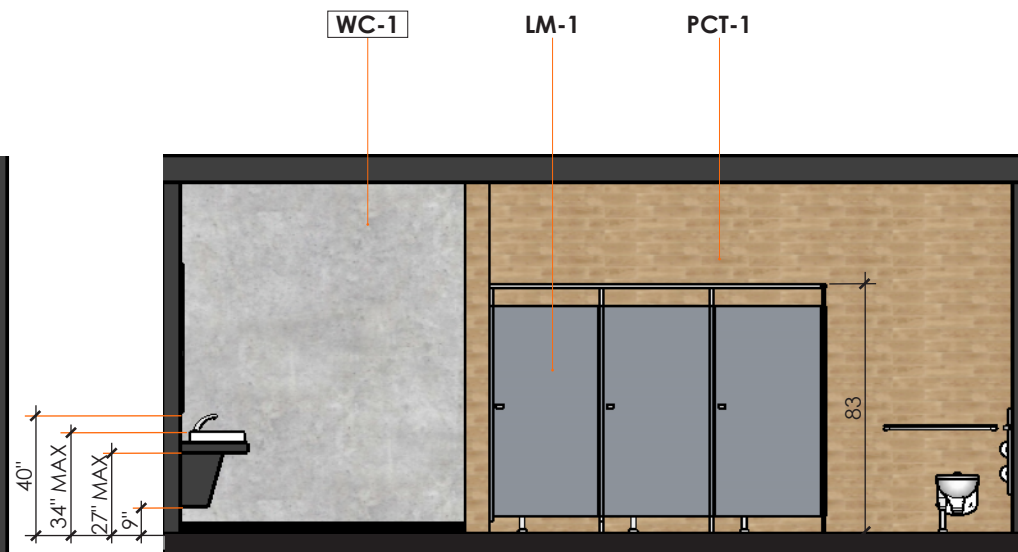

B2 - SECTION ELEVATION
3/16"=1'-0"

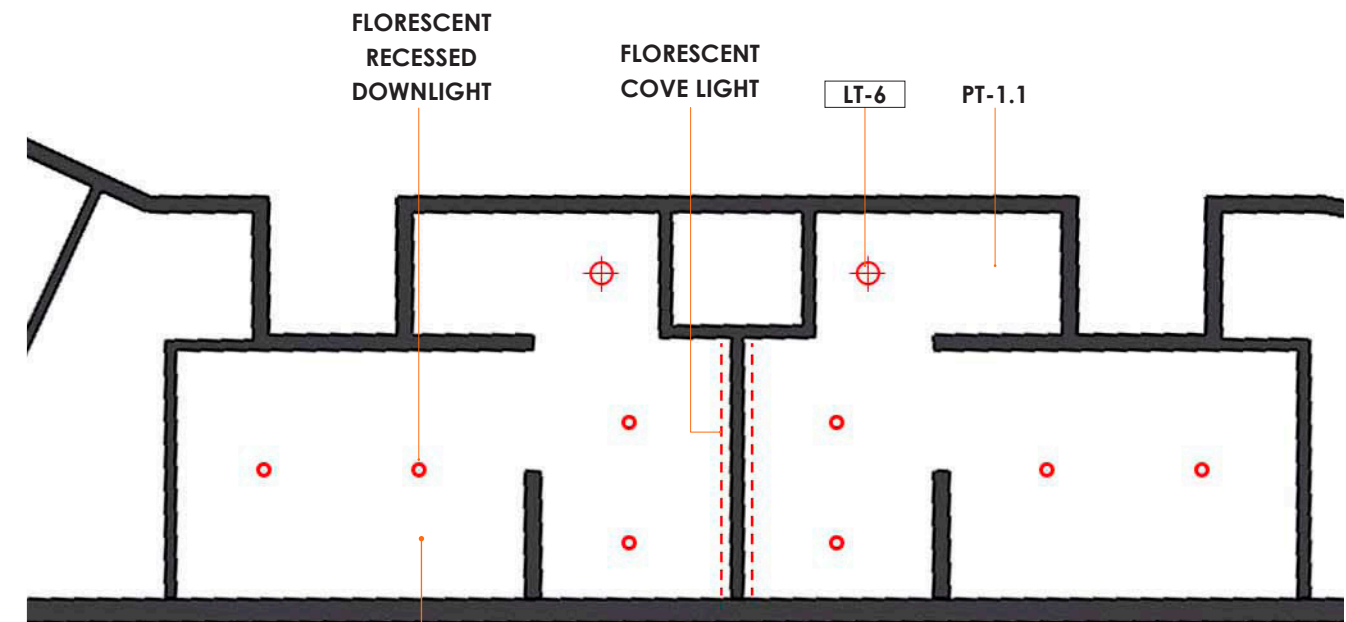

REFLECTIVE CEILING PLAN
1/4"=1'-0"


*REFER TO ILLUMINATE LIGHTING DESIGN



PERSPECTIVE VIEW 1



PERSPECTIVE VIEW 2

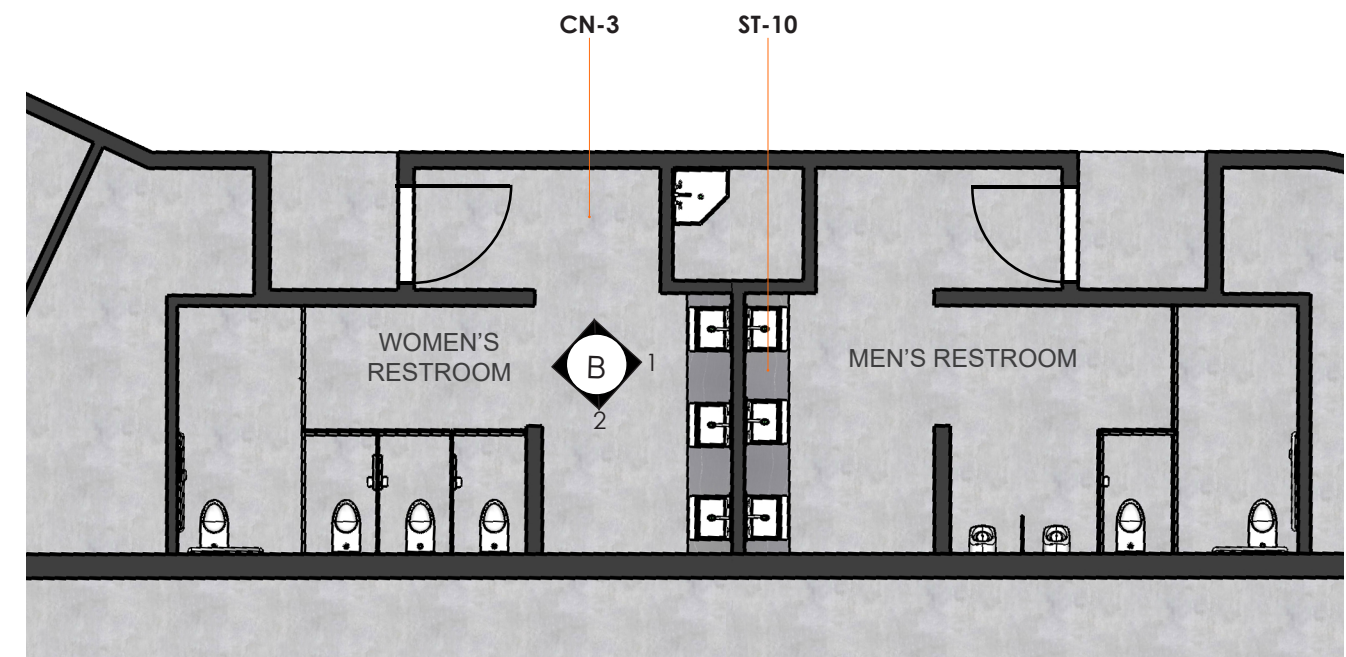

FLOOR PLAN
1/4"=1'-0"


SYMBOL LEGEND	
AA-#	FURNITURE, EQUIPMENT & ACCESSORIES
AA-#	FINISHES



PCT-2
WALL-MOSAIC TILE




PCT-1
WALL-HORIZONTAL TILE

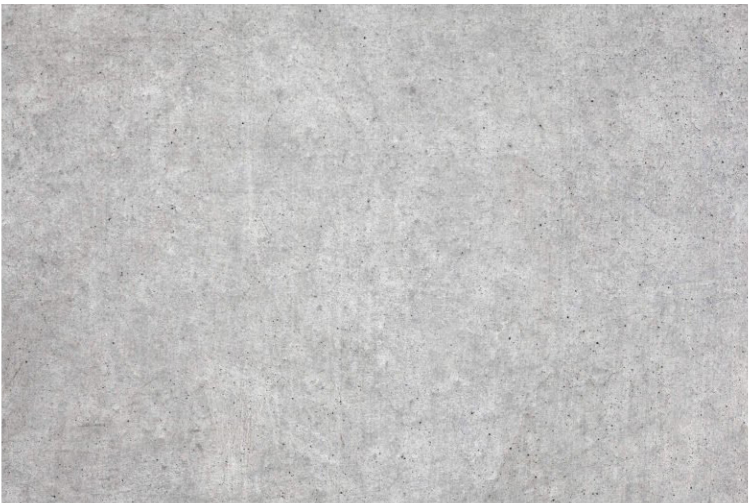


WC-1
WALL-CONCRETE WALLCOVER



PS-1
CEILING-PLASTER CEILING

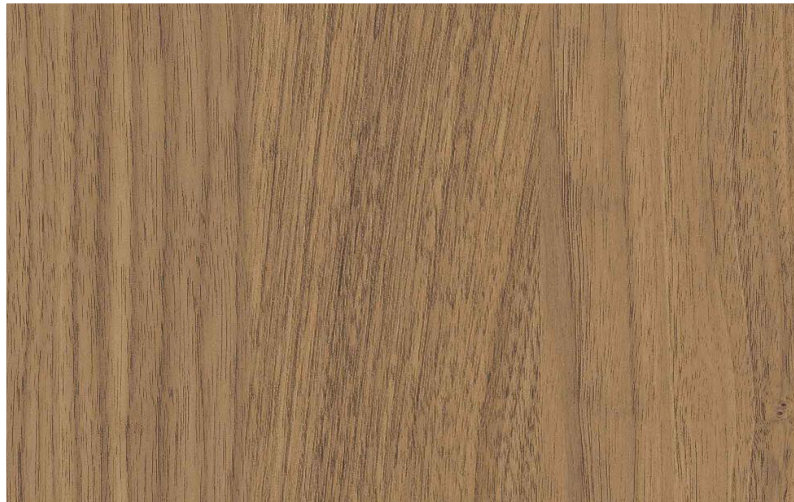

LM-1
UNDERCABINET LAMINATE - WOOD

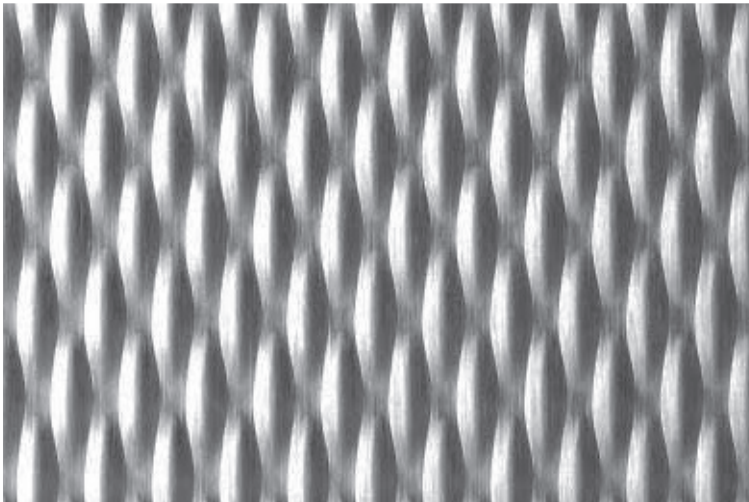


LM-2
DOOR LAMINATE - METAL




LT-6
PENDANT



MIR-1
NON-DAMP VANITY MIRROR

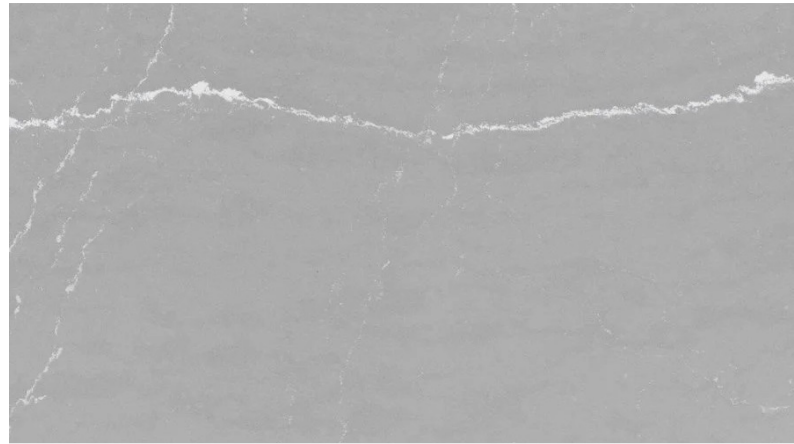



ST-10
SOLID SURFACE COUNTERTOP

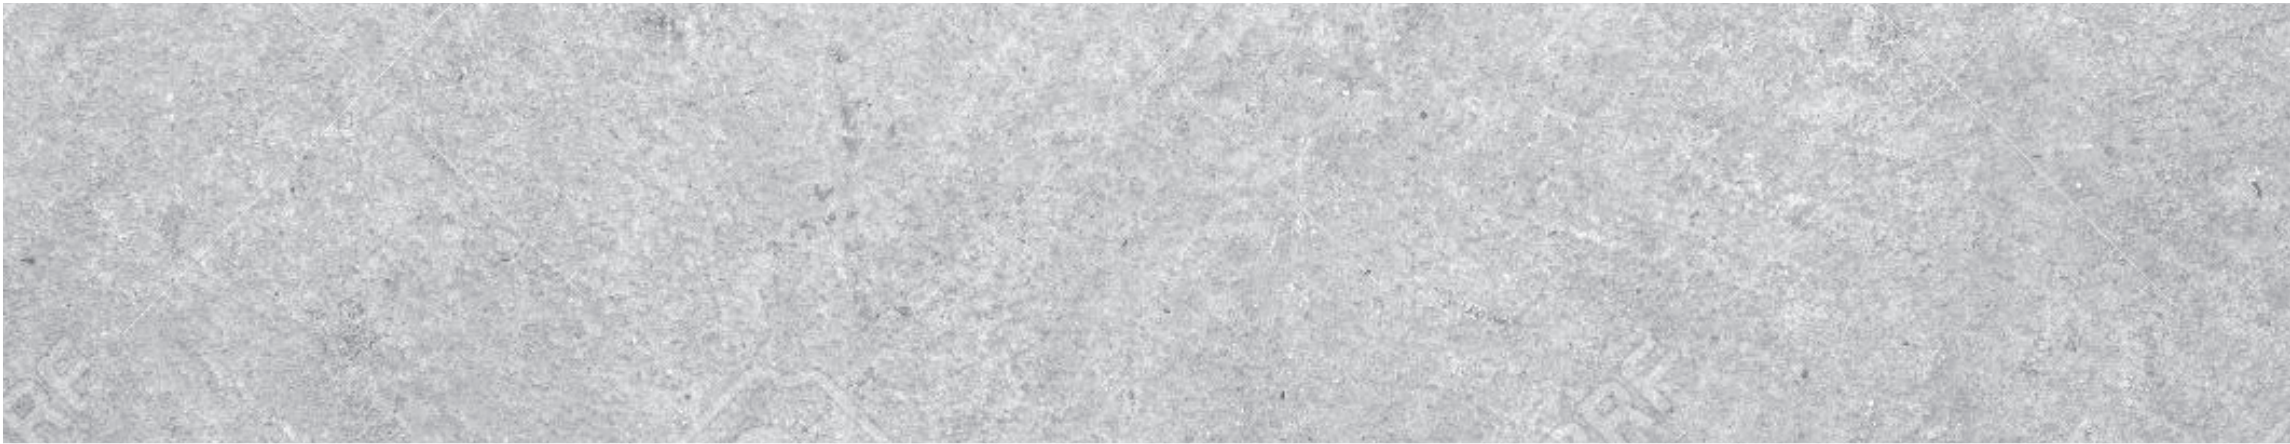

CN-3
FLOORING -HONED FINISH CONCRETE


The background of the slide is a photograph of a dense forest with tall trees and green foliage. The bottom half of the image is overlaid with a series of white, wavy, horizontal lines that create a sense of movement and depth. A dark gray rectangular box is positioned in the center-right of the image, containing the text "COMMUNITY CENTER & RESTROOMS" in white, uppercase letters.


COMMUNITY CENTER & RESTROOMS

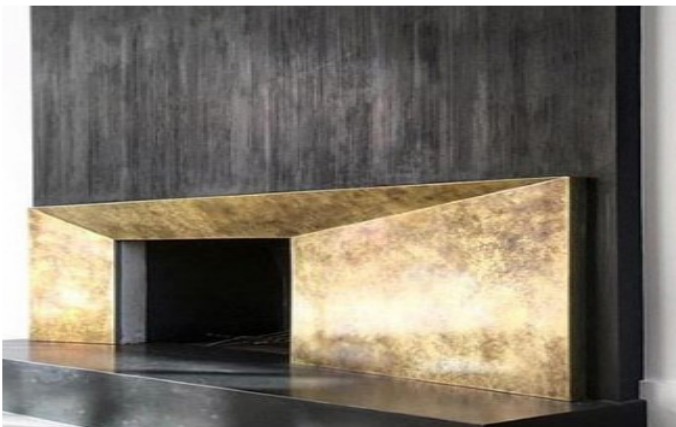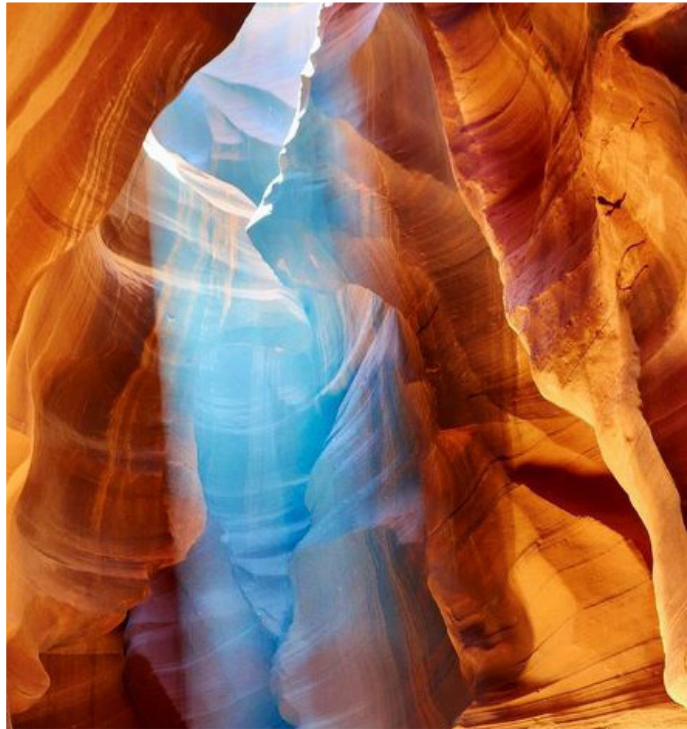






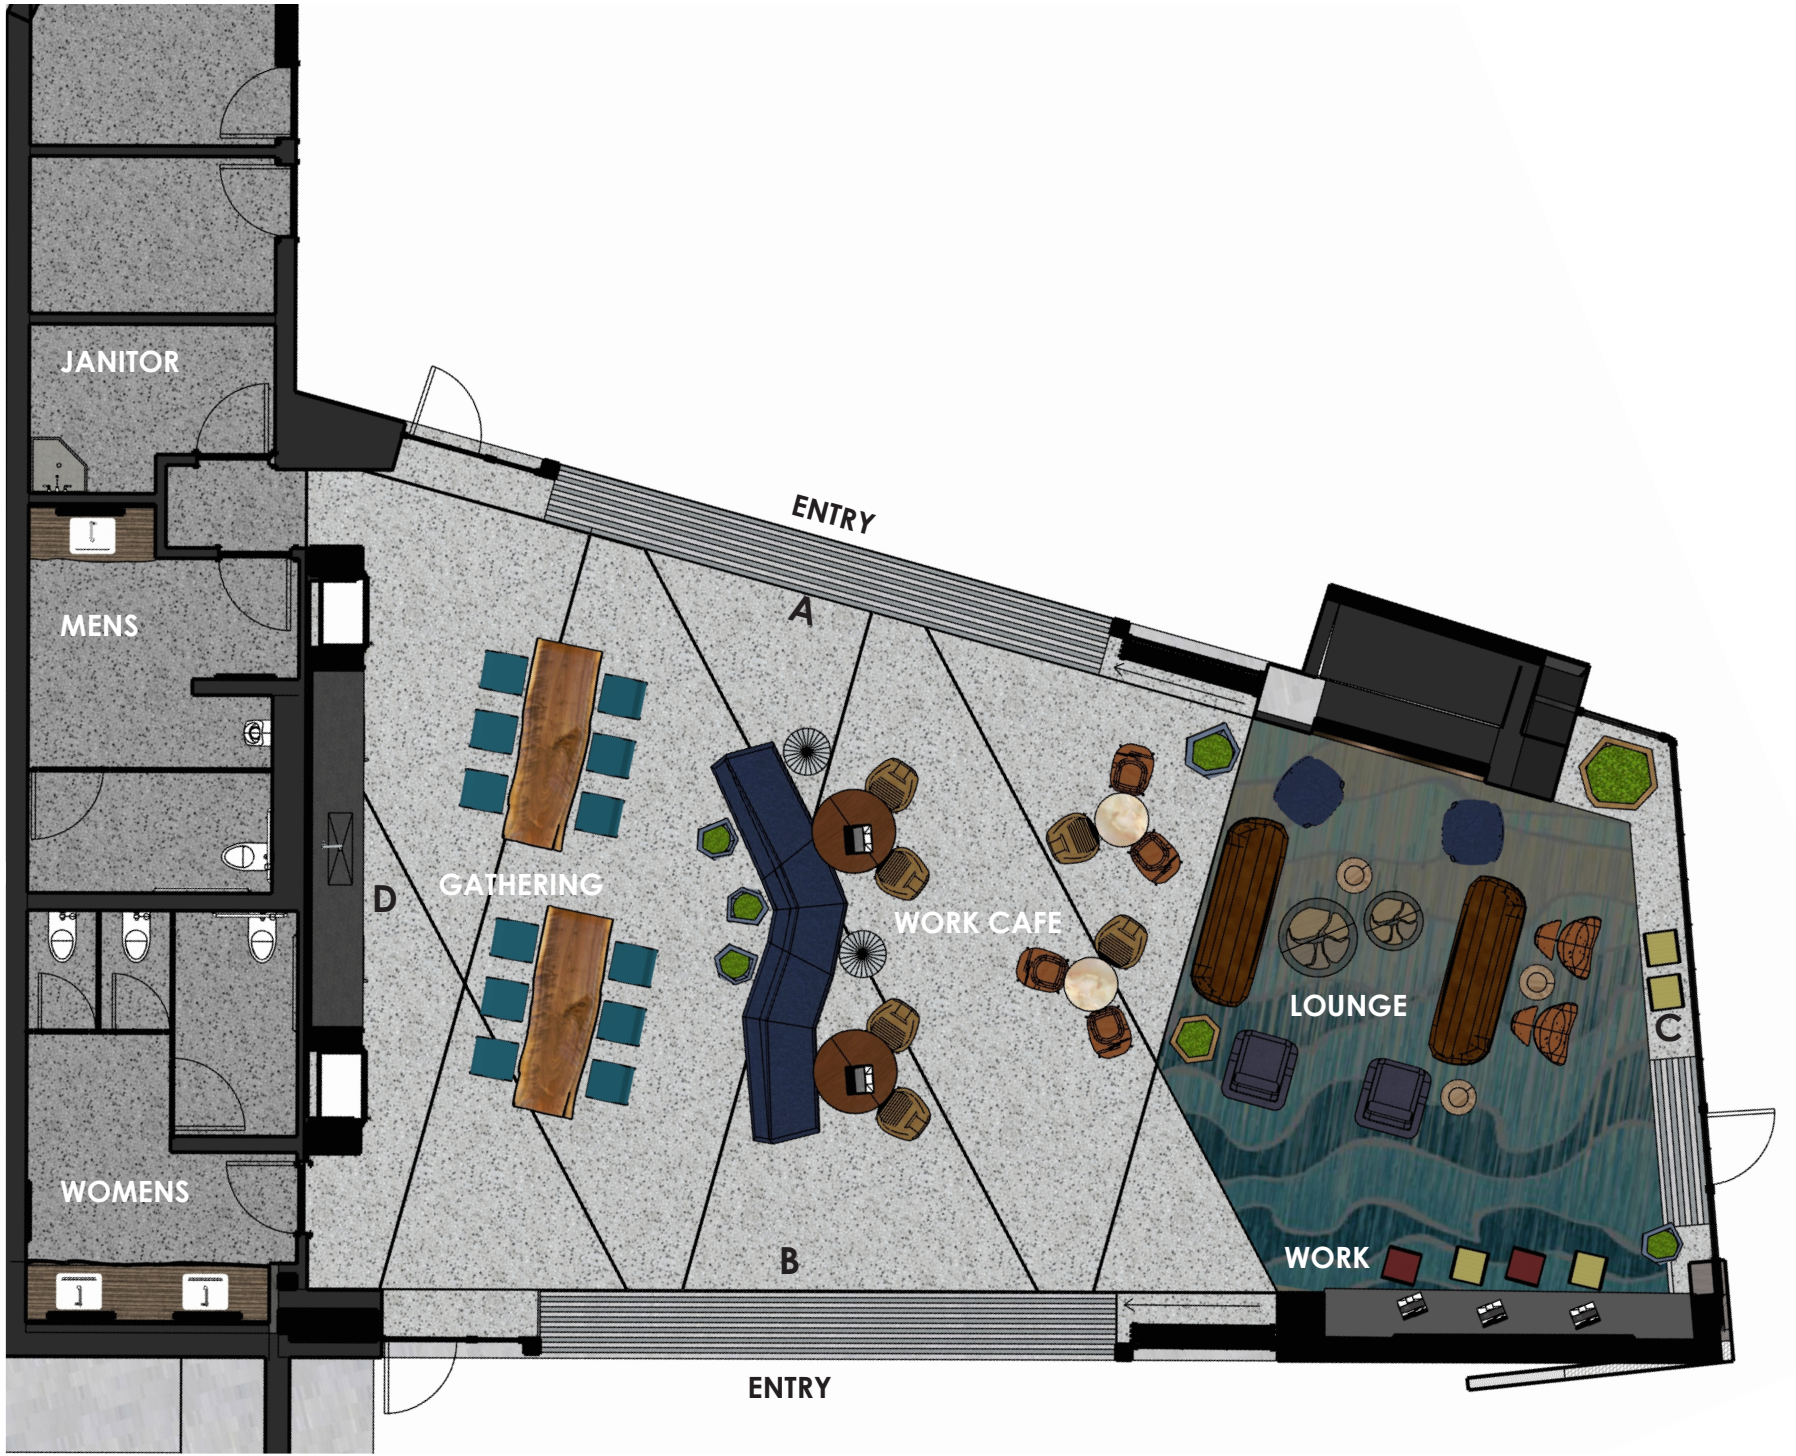

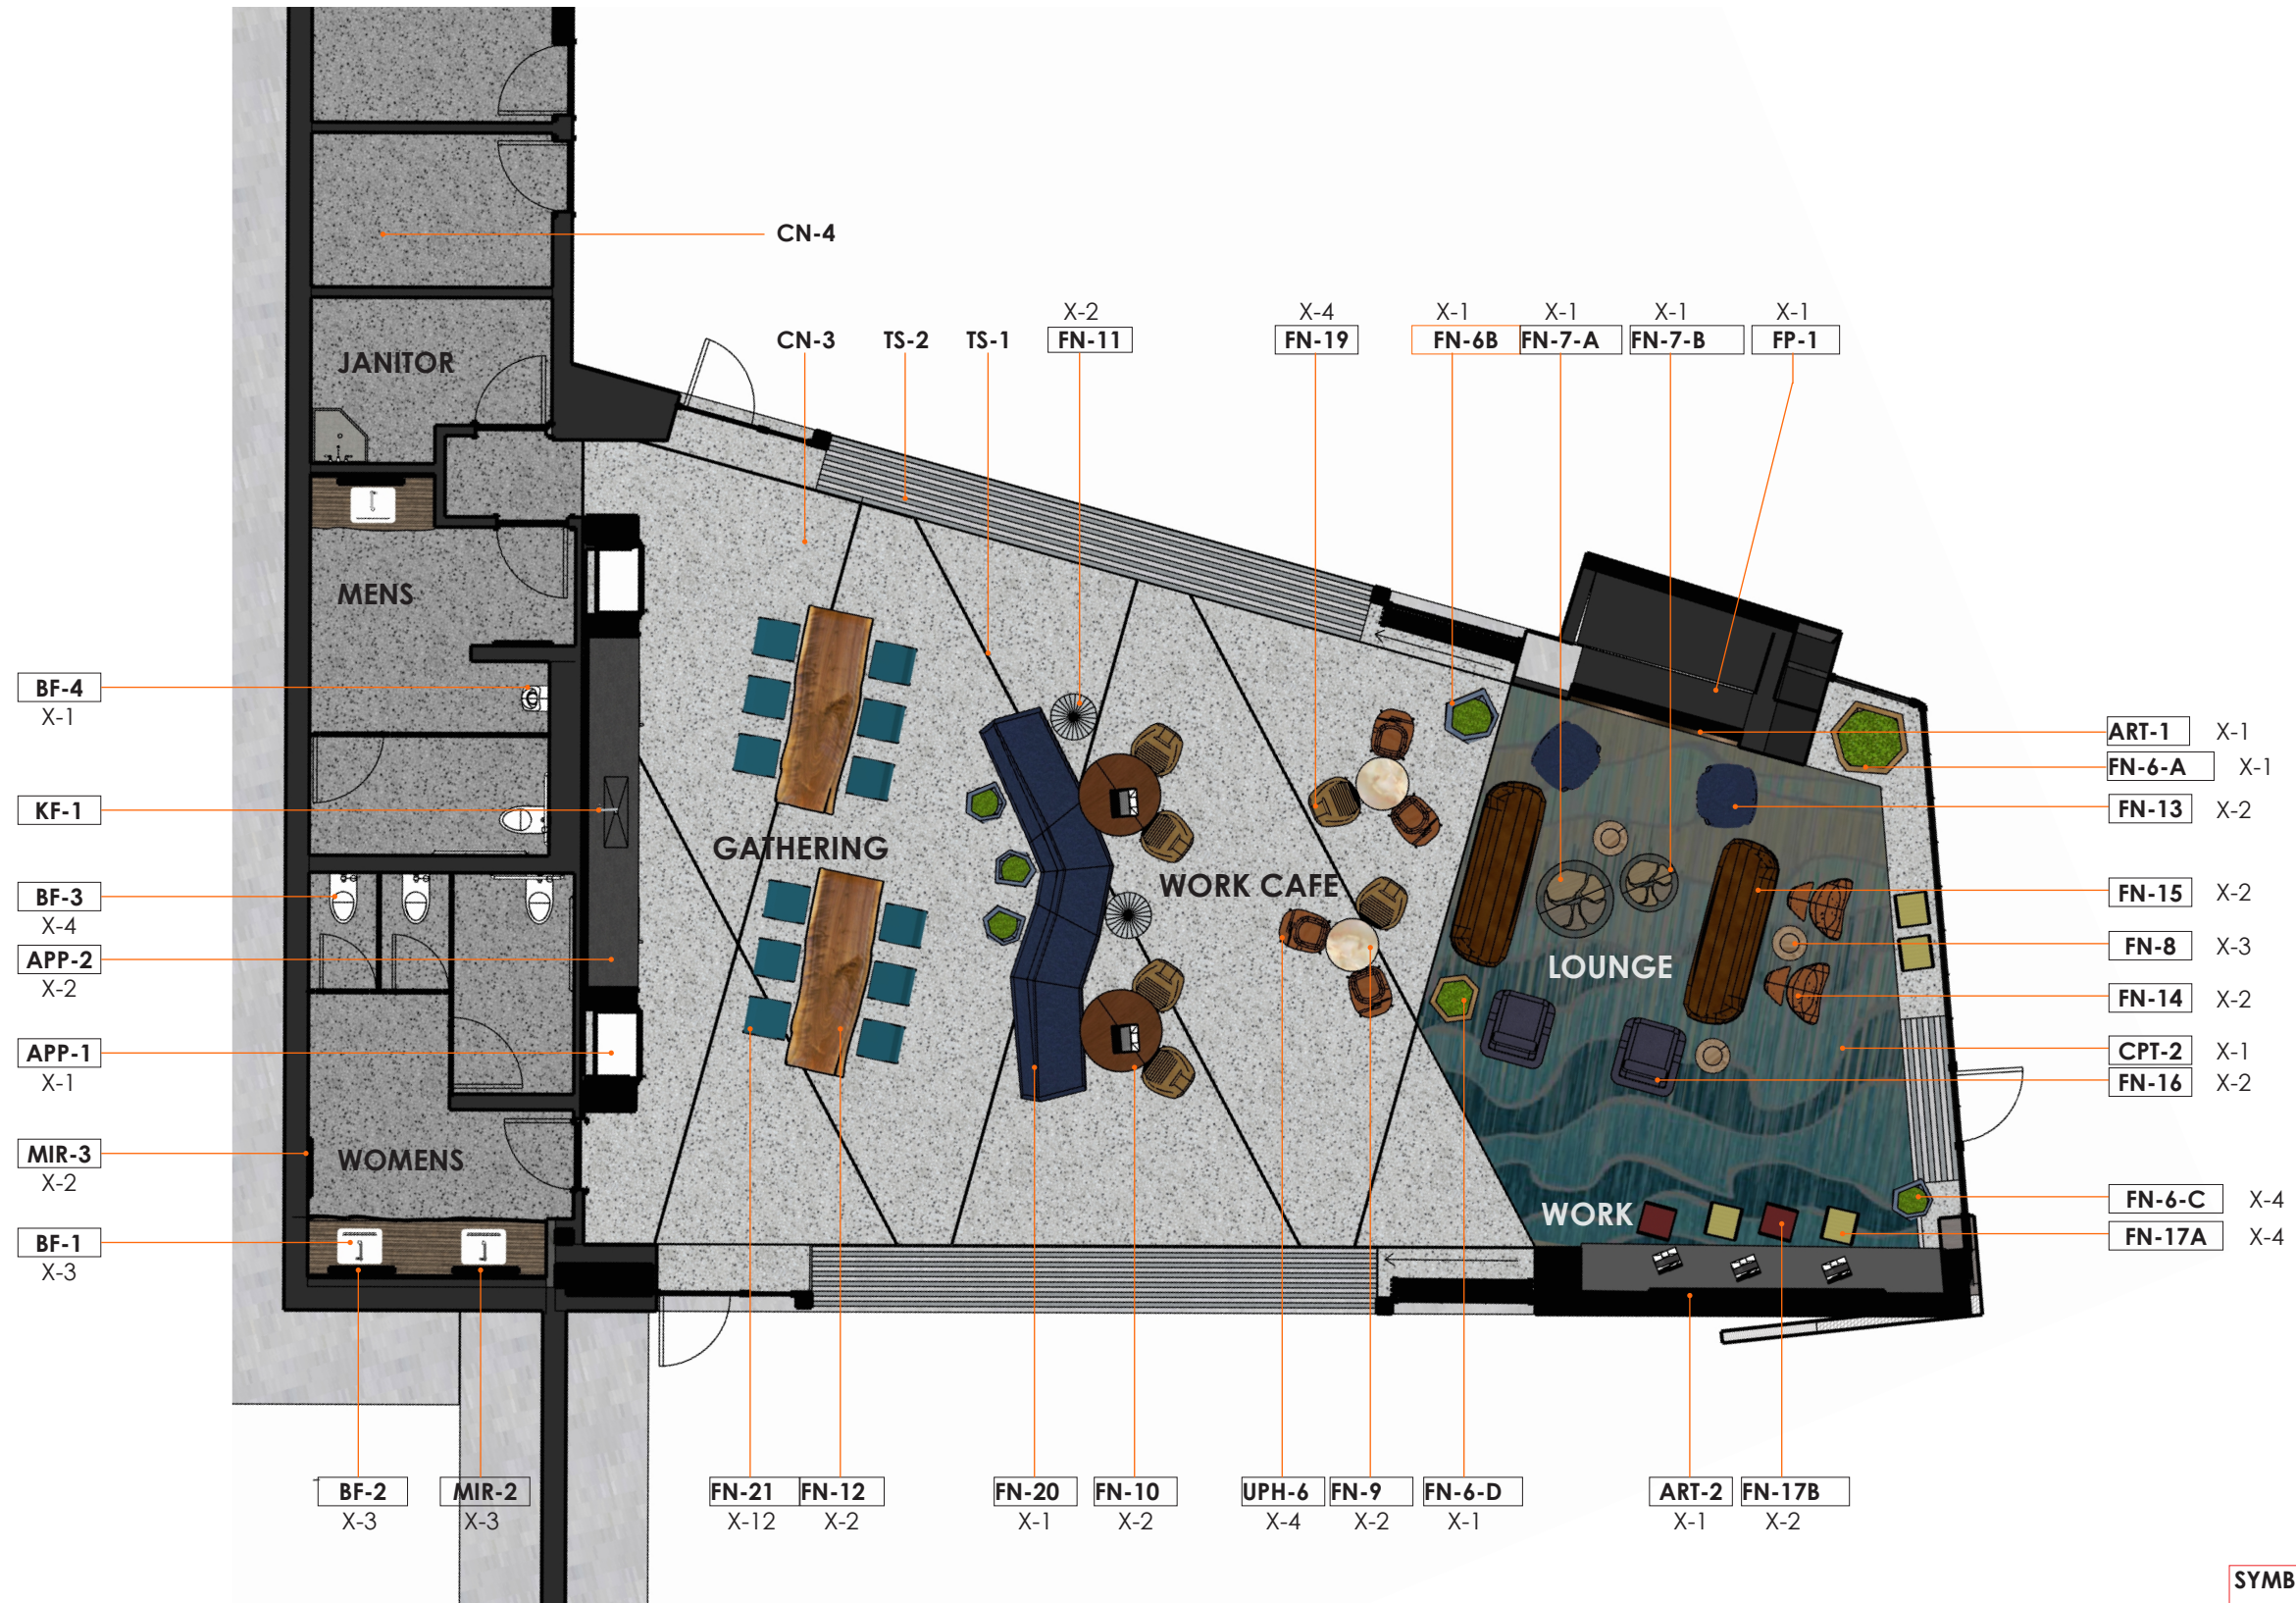

SYMBOL LEGEND	
AA-#	FURNITURE, EQUIPMENT & ACCESSORIES
AA-#	FINISHES

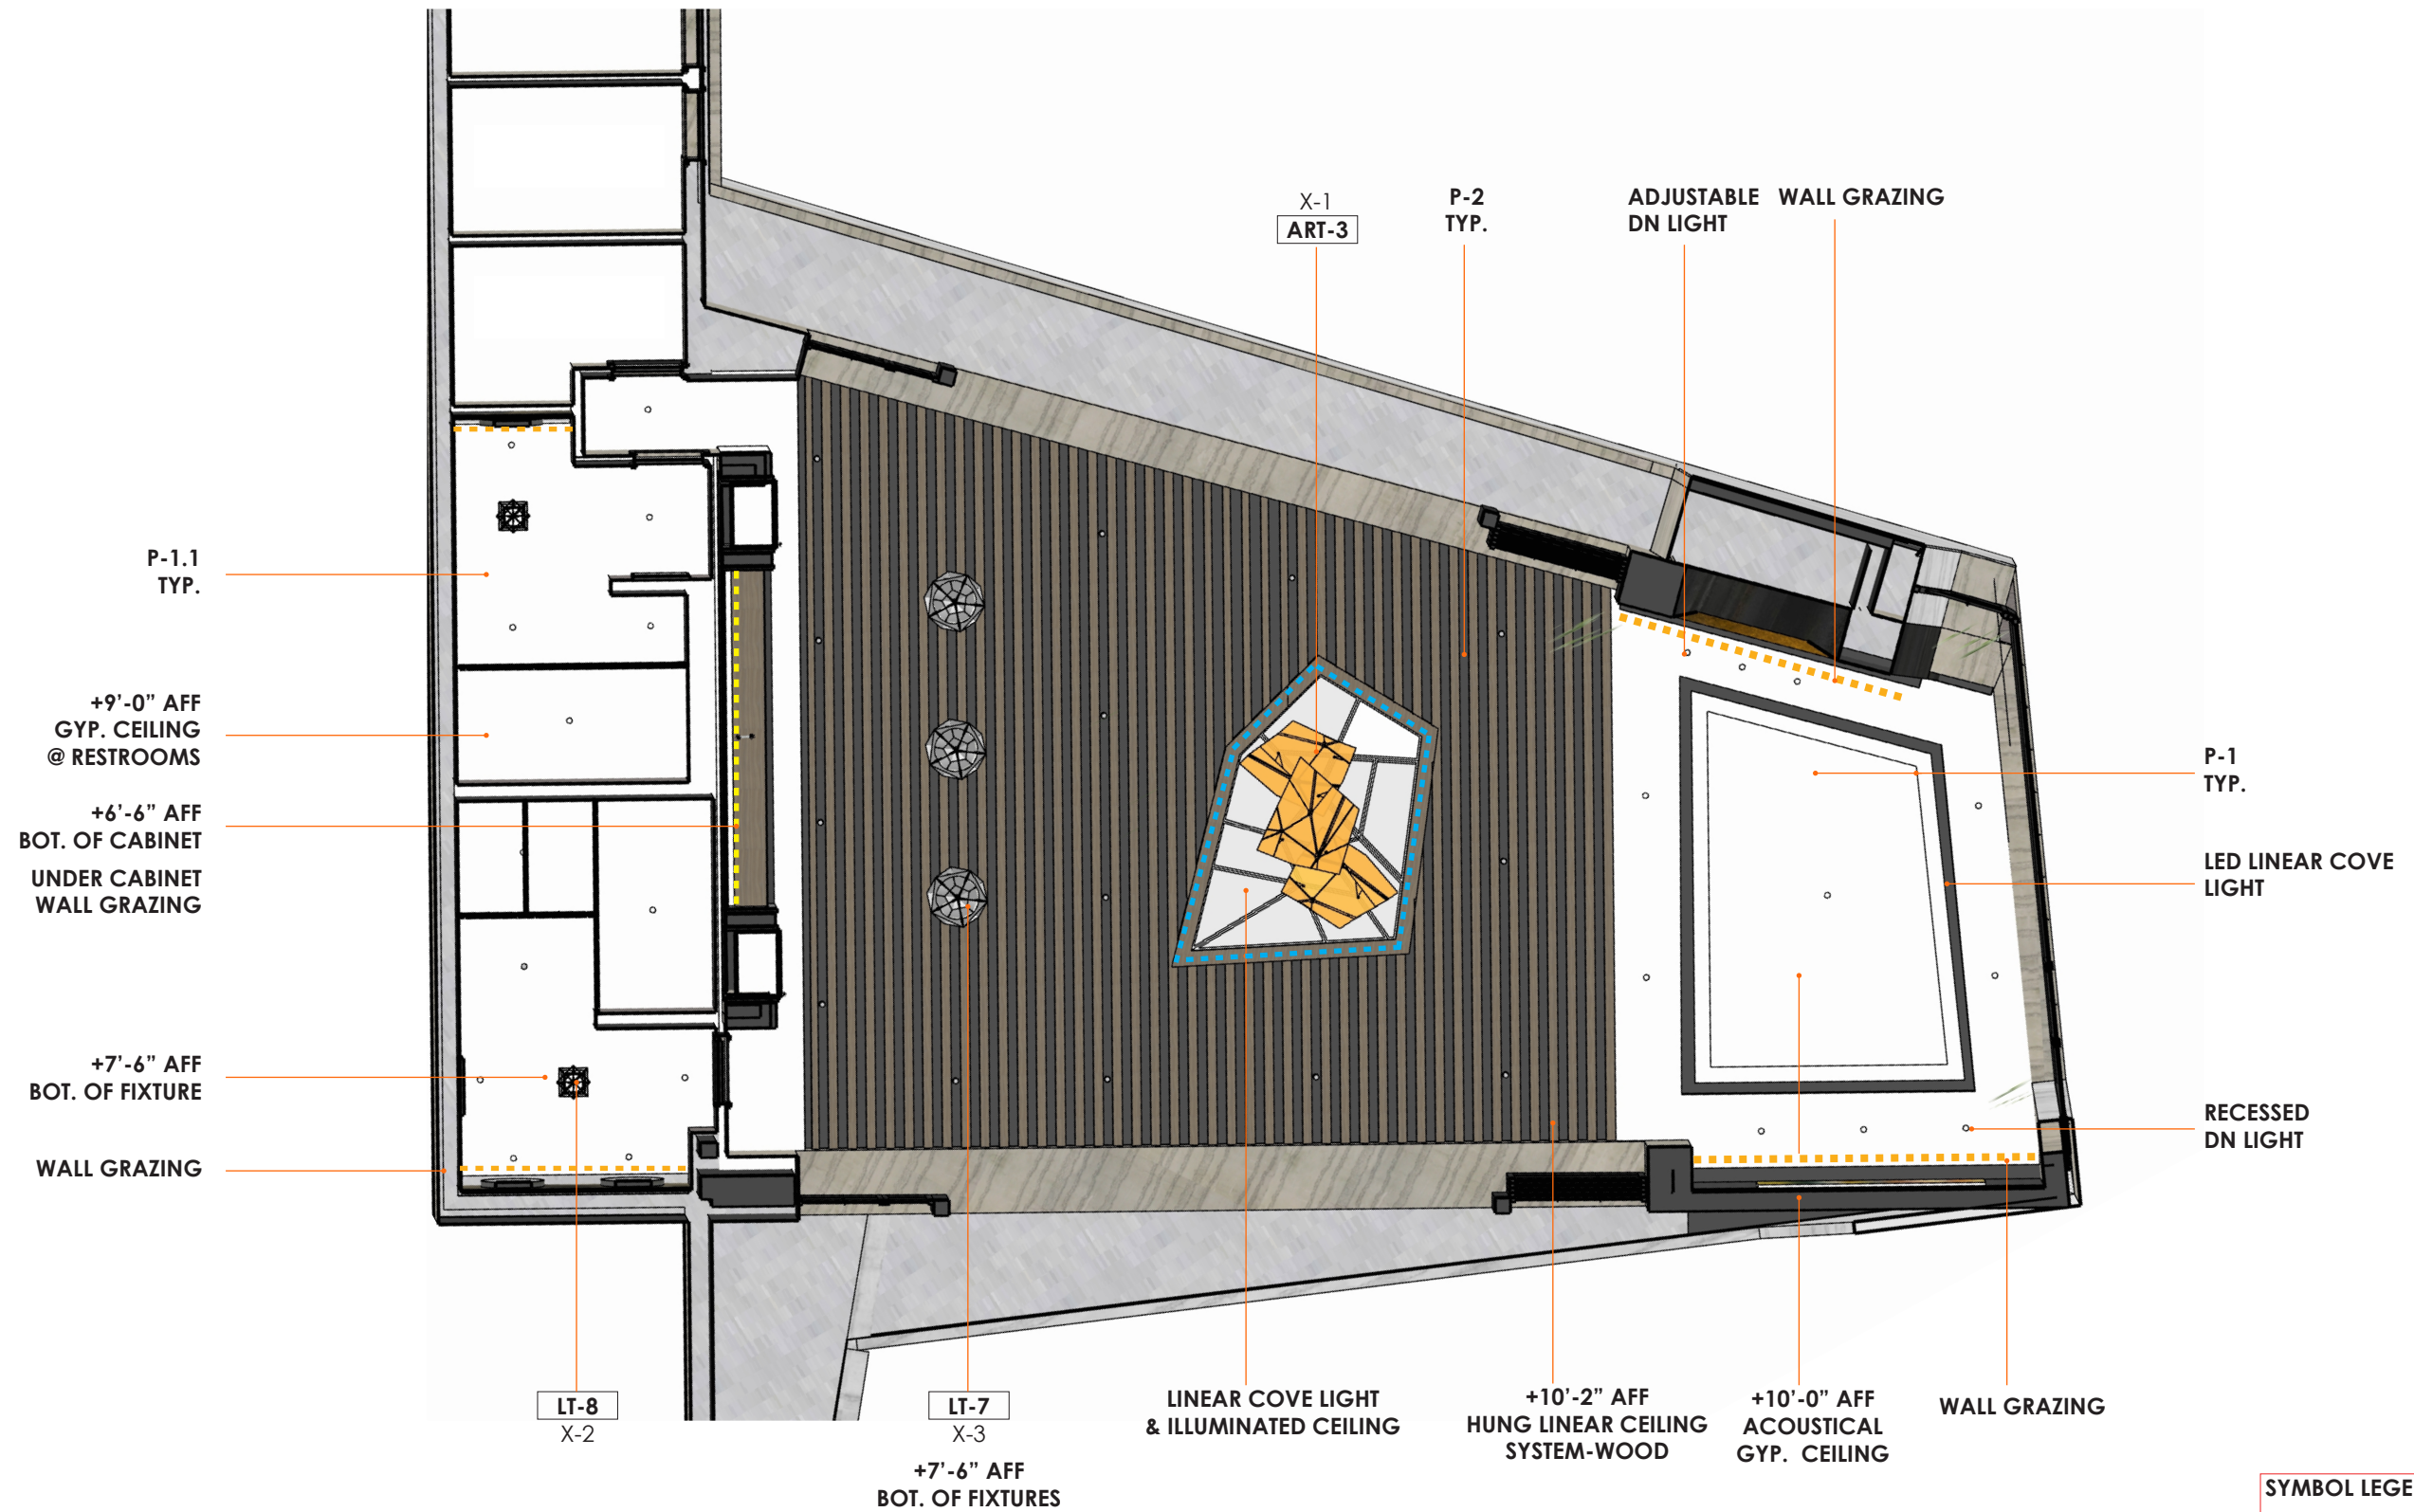


* REFER TO ILLUMINATE LIGHTING DESIGN


SYMBOL LEGEND

AA-# FURNITURE, EQUIPMENT & ACCESSORIES

AA-# FINISHES

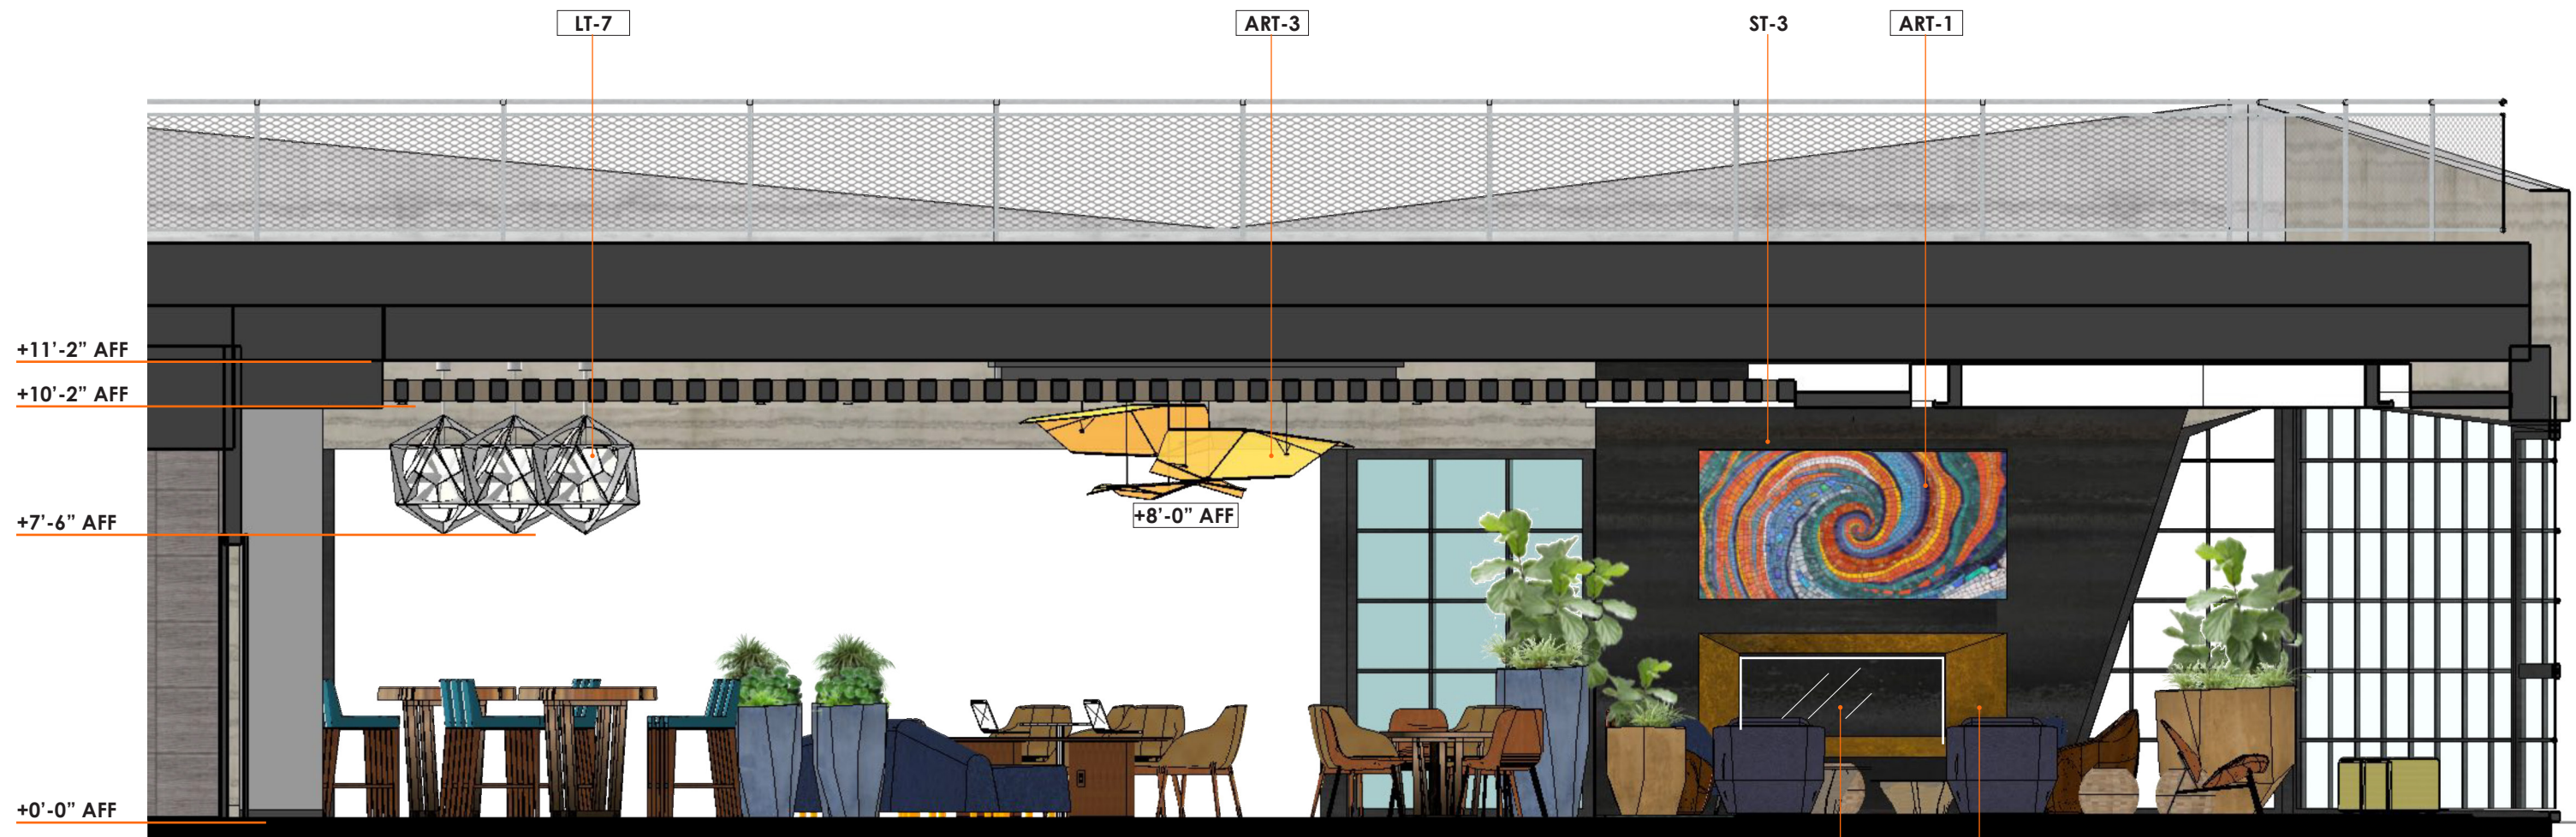

SECTION ELEVATION
1/4"=1'-0"

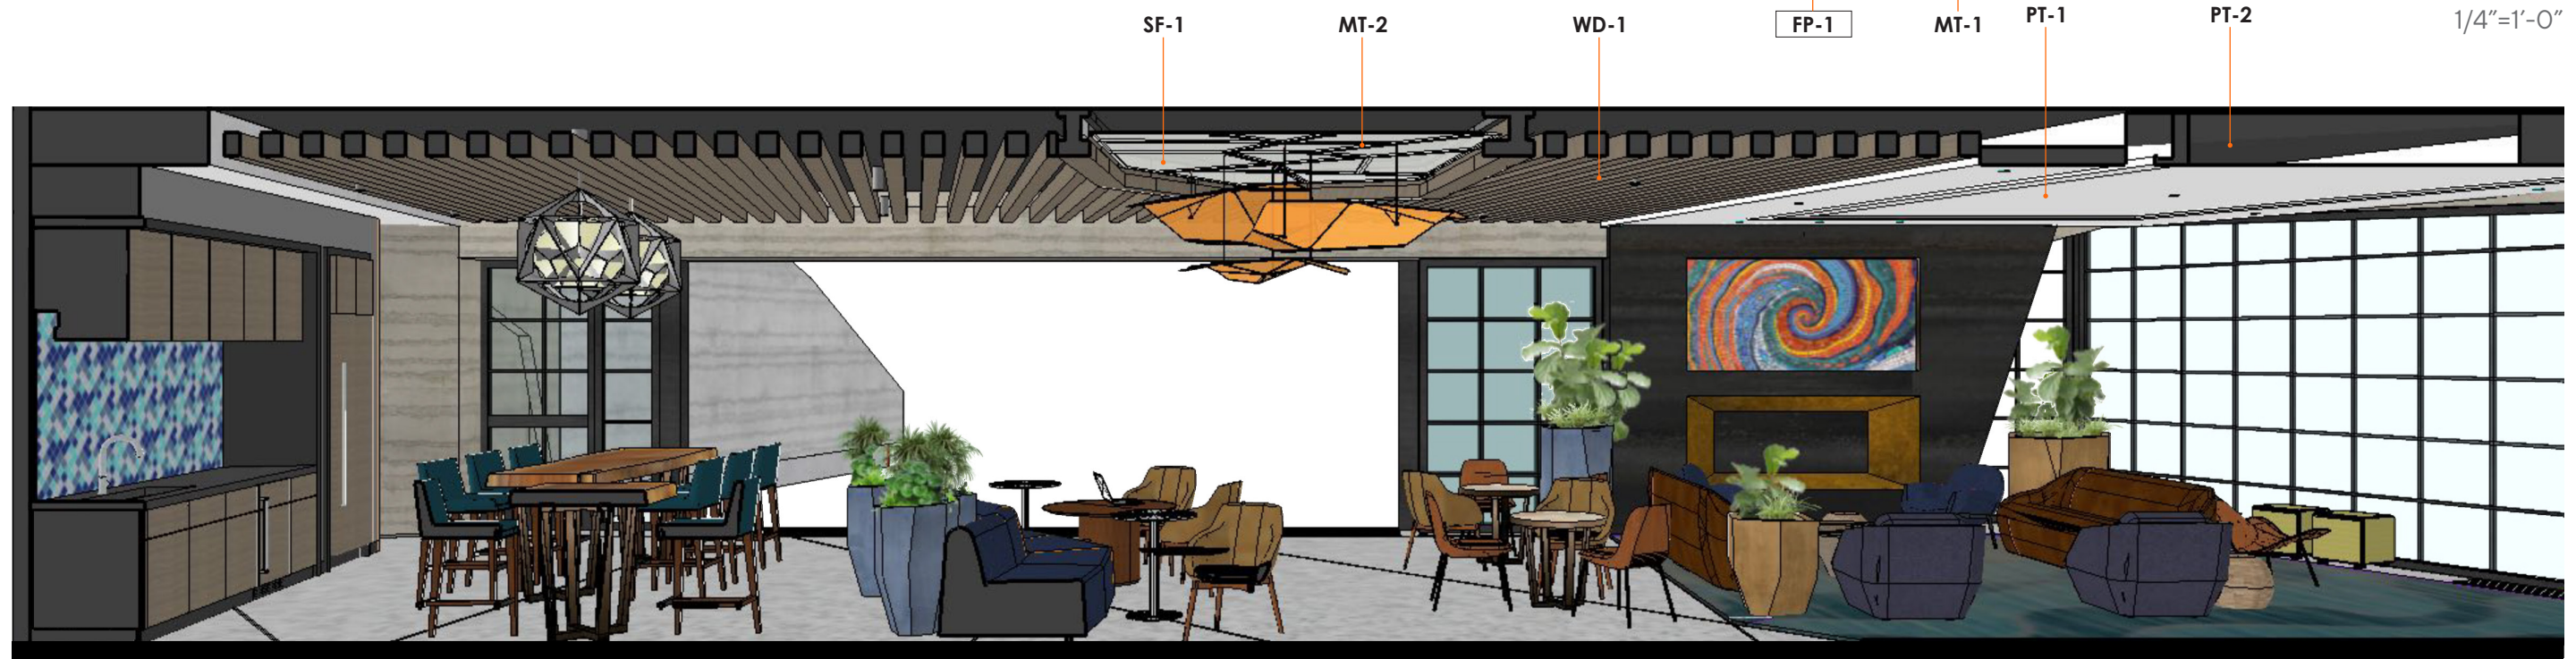

SECTION PERSPECTIVE



SECTION ELEVATION
1/4"=1'-0"



PERSPECTIVE VIEW




SYMBOL LEGEND

AA-#

FURNITURE, EQUIPMENT
& ACCESSORIES


AA-#

MATERIAL FINISHES

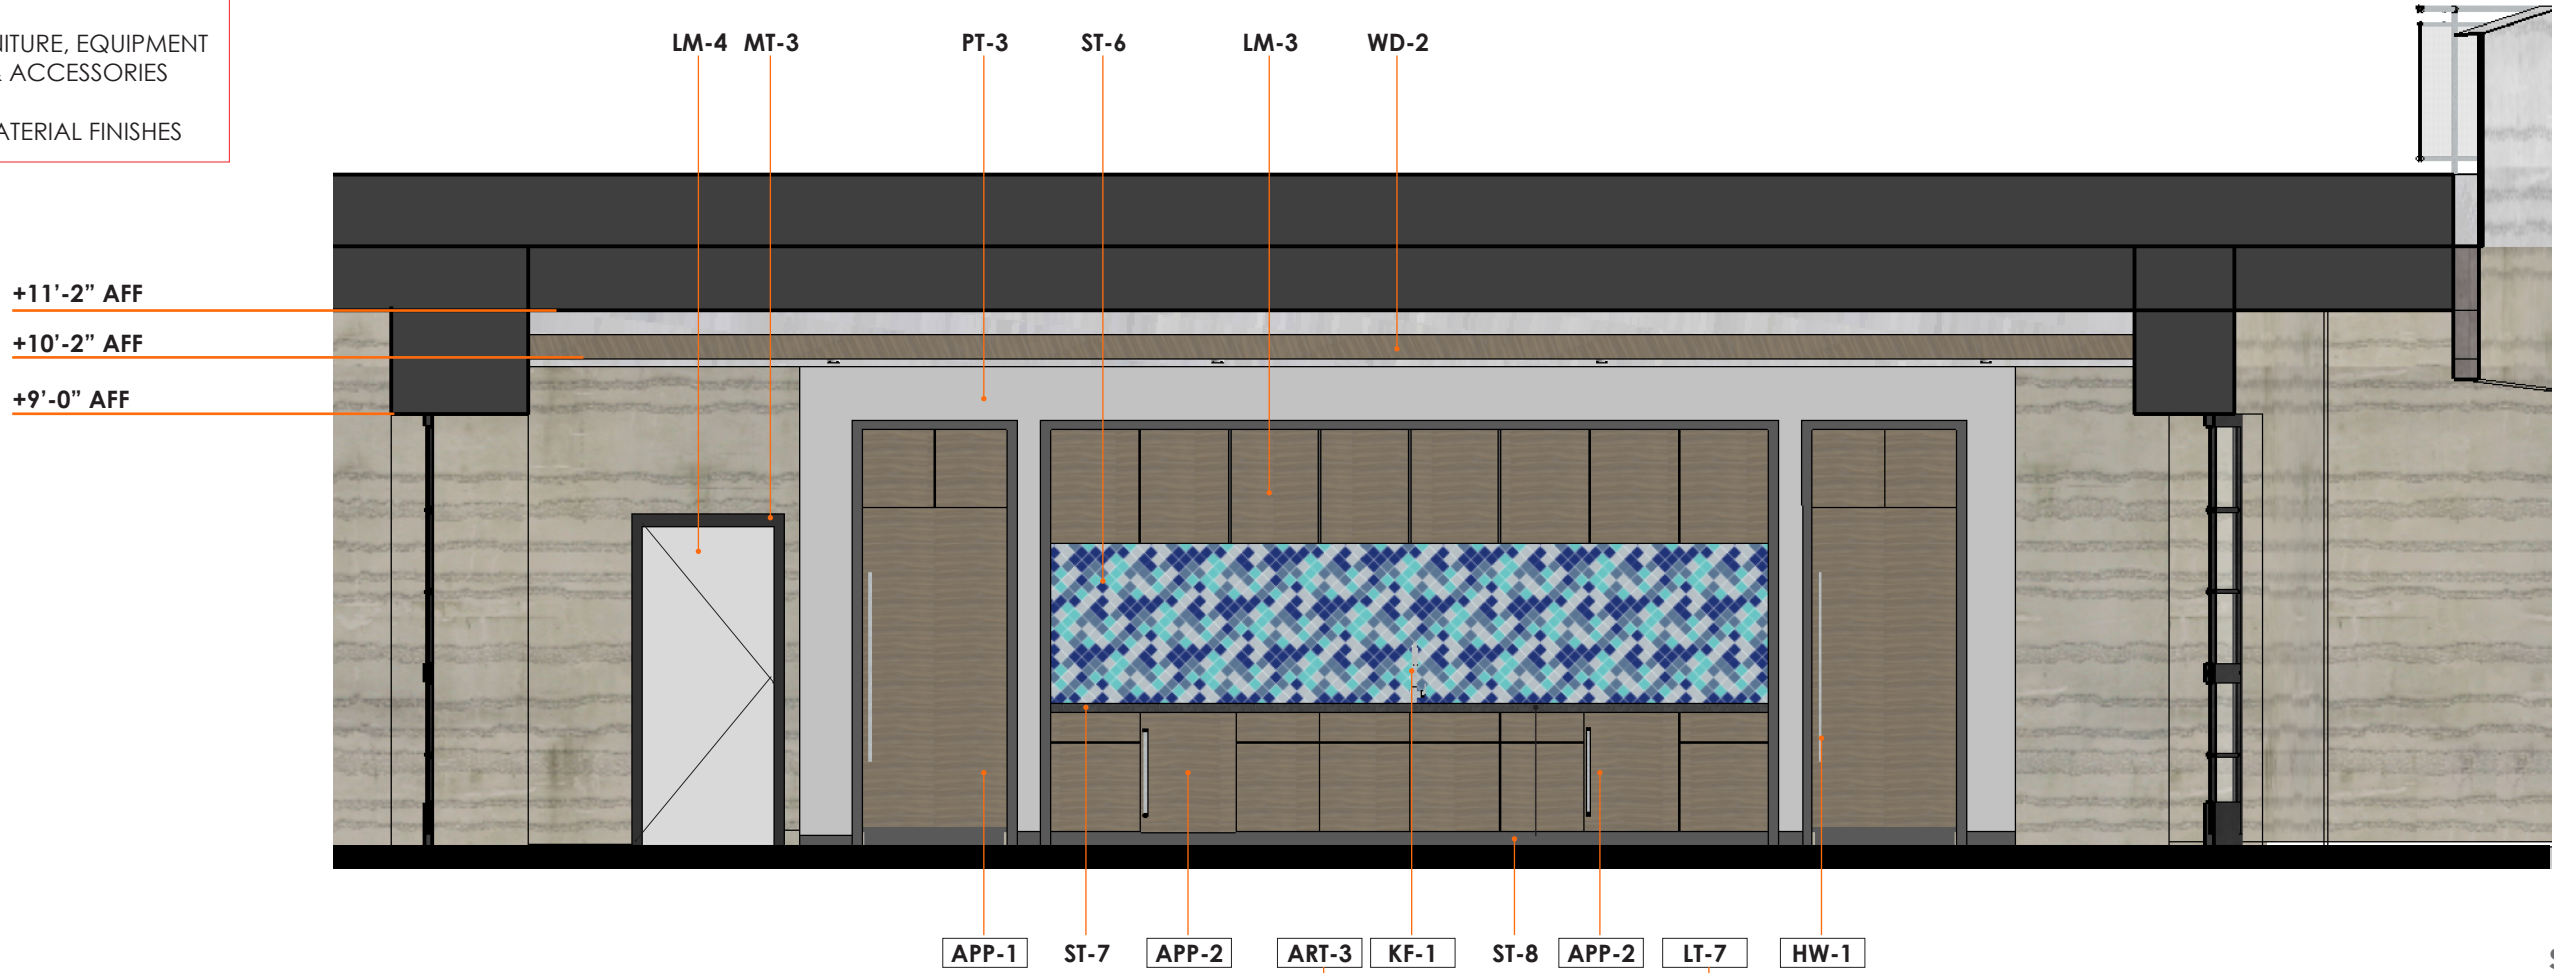

SECTION ELEVATION

1/4"=1'-0"

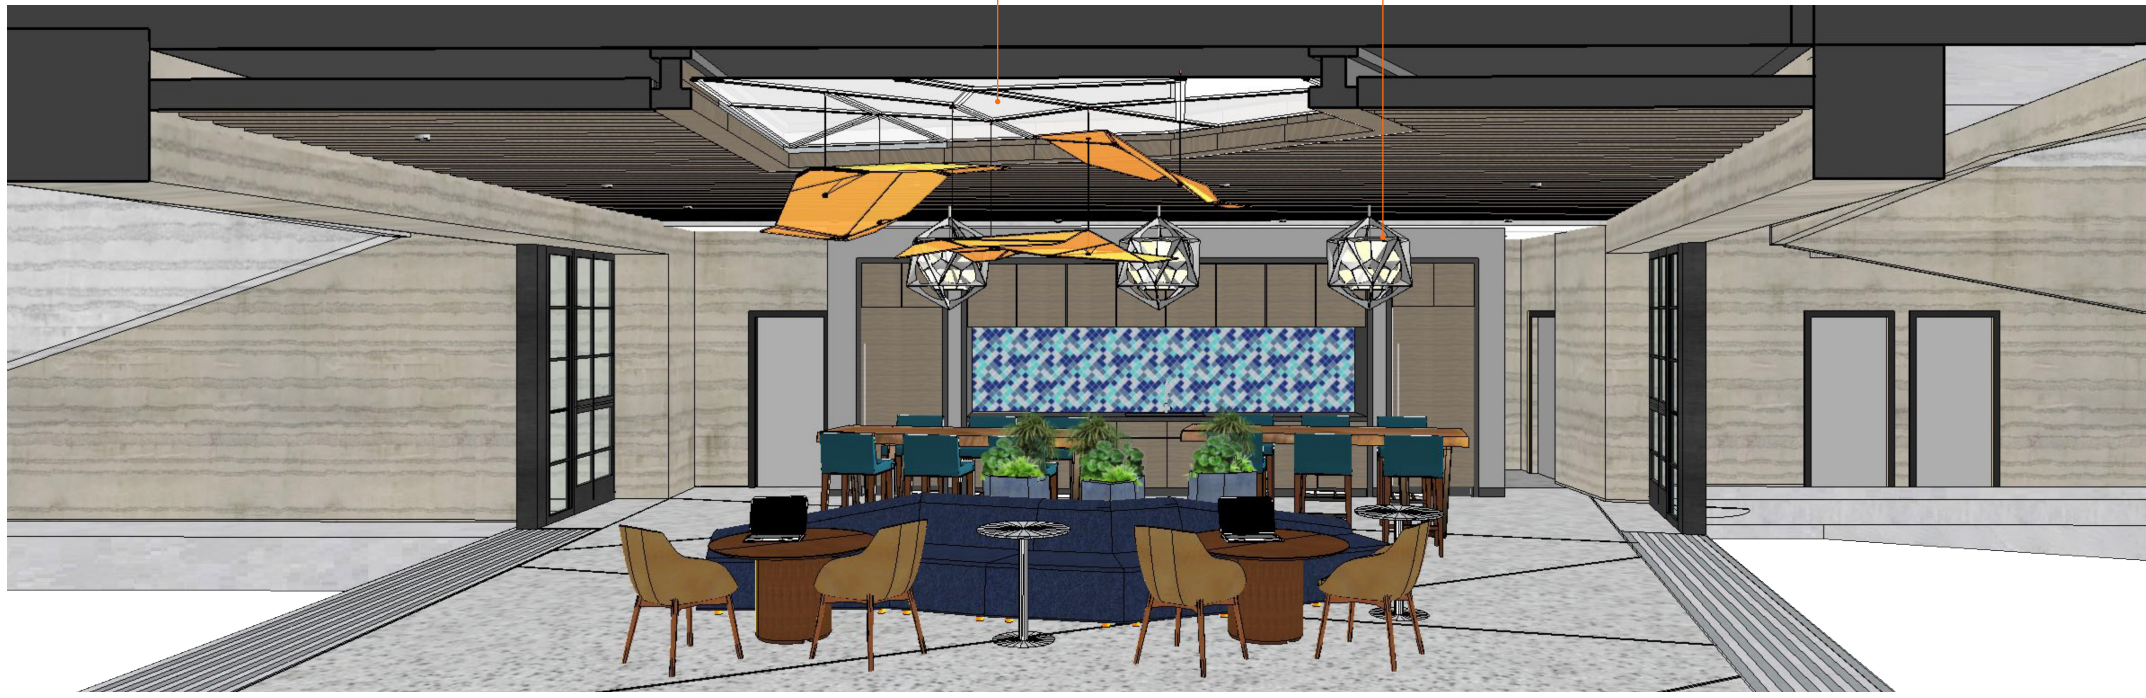

SECTION PERSPECTIVE



FN-13
LOUNGE CHAIR




ART-1
ARTWORK



FN-8
SIDE TABLE



FN-7
COFFEE TABLE

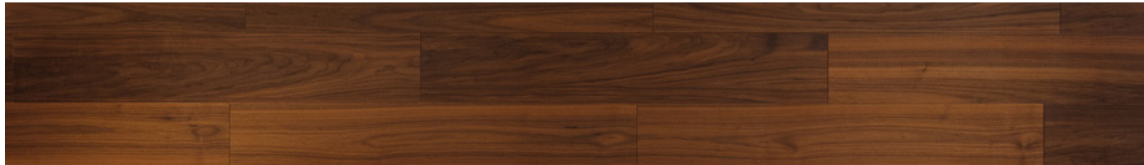

WD-2
CEILING WOOD BEAM SLATS



FN-15
LOUNGE CHAIR



CPT-2
COFFEE TABLE



FN-14
LOUNGE SOFA



ST-3
FIREPLACE FIELD TILE



CN-2
FLOORING




FN-16
LOUNGE CHAIR




MT-1
FIREPLACE ACCENT - METAL FINISH




LM-3
DOOR LAMINATE

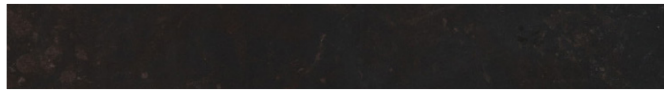

ST-5
SOLID SURFACE COUNTERTOP

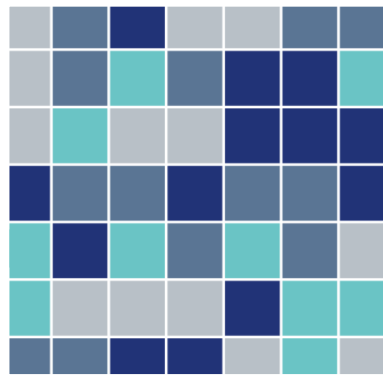

ST-6
MOSAIC CERAMIC TILE

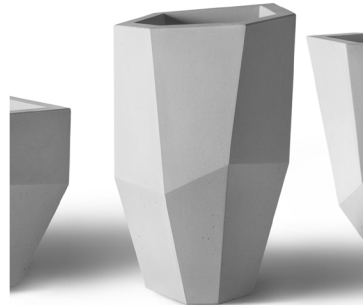

FN-6A, B, C
DECORATIVE POTTERY




FN-21
BAR STOOLS



FN-12
CUMMUNAL TABLE



ART-2
ARTWORK

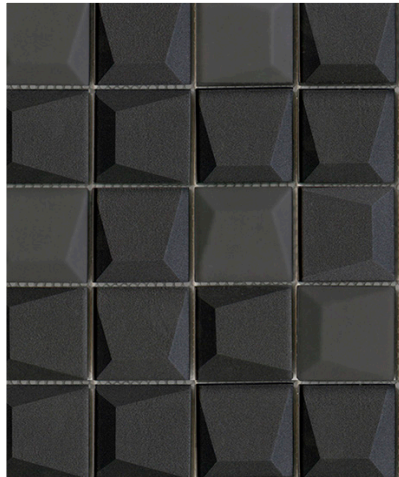


ST-4



FN-17A
OTTOMAN UPHOLSTERY



FN-17B
OTTOMAN UPHOLSTERY

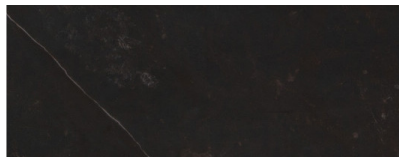

ST-5



FN-18
GUEST CHAIR



FN-10.1
CAFE ROUND TABLE TOP




FN-10
CAFE ROUND TABLE



FN-19
GUEST CHAIR




FN-20
LOUNGE SOFA

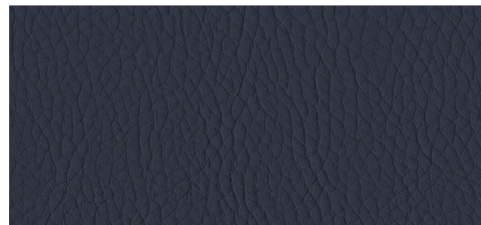

CN-2
FLOORING




WD-2
CEILING WOOD BEAM SLATS

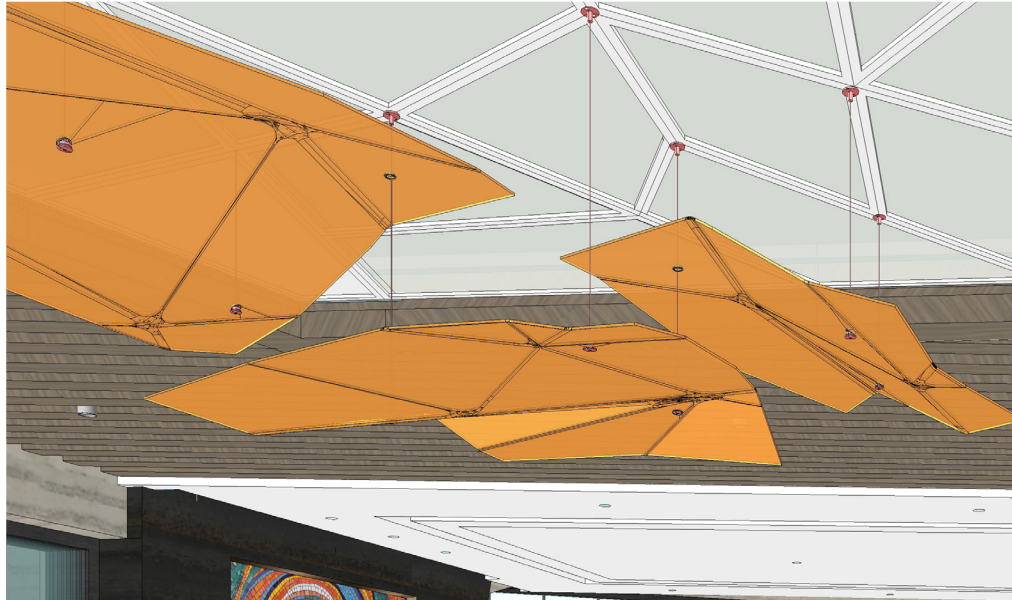

ART-3
DECORATIVE CEILING ART



SF-1

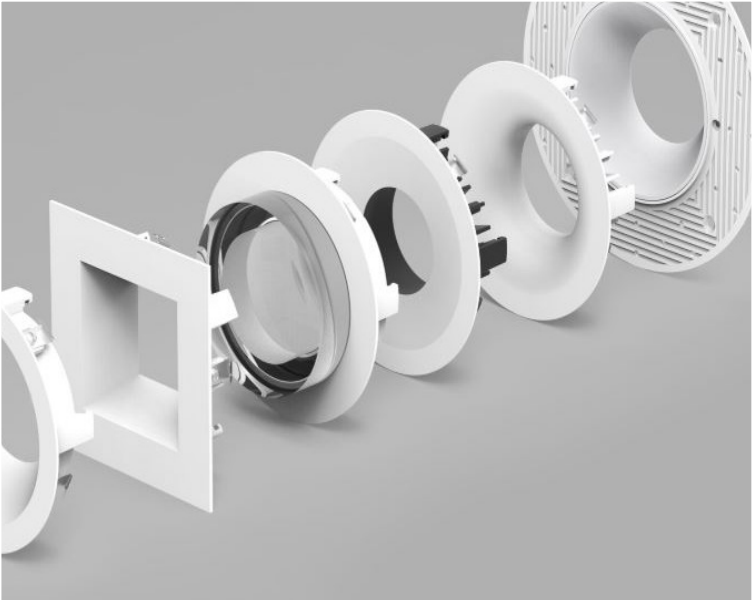

PT-1
GYP. CEILING PAINT - FLAT




LT-7
PENDANT



ART-3
DECORATIVE CEILING ART



LT-8
RESTROOM PENDANT

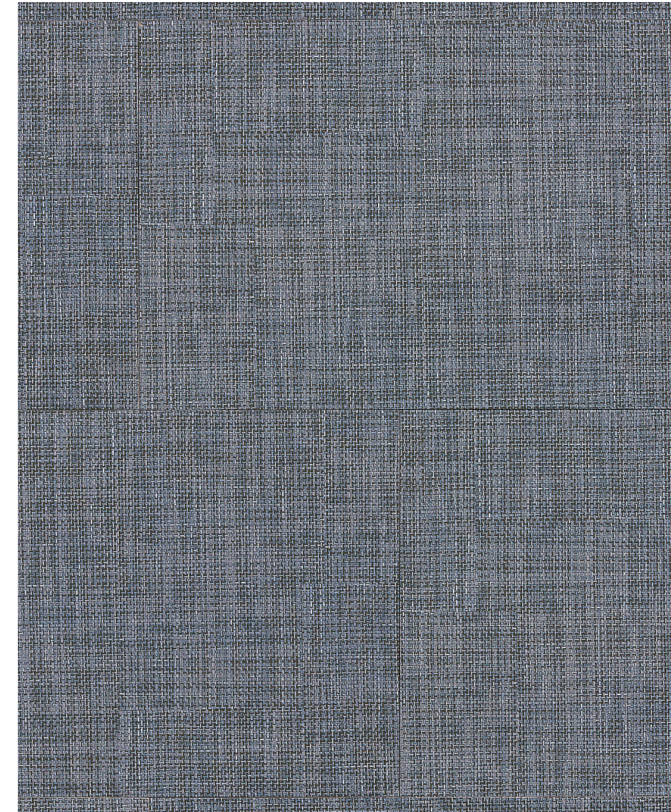



LT-8
PENDANT




PCT-3
WALL TILE




ST-9
SINK COUNTER TOP

+11'-2" AFF
+10'-2" AFF
+9'-0" AFF @ RR CEILING


+40" AFF @ BOT. OF MIRROR
+34" AFF MAX. @ TOP OF VESSEL SINK
+27" AFF

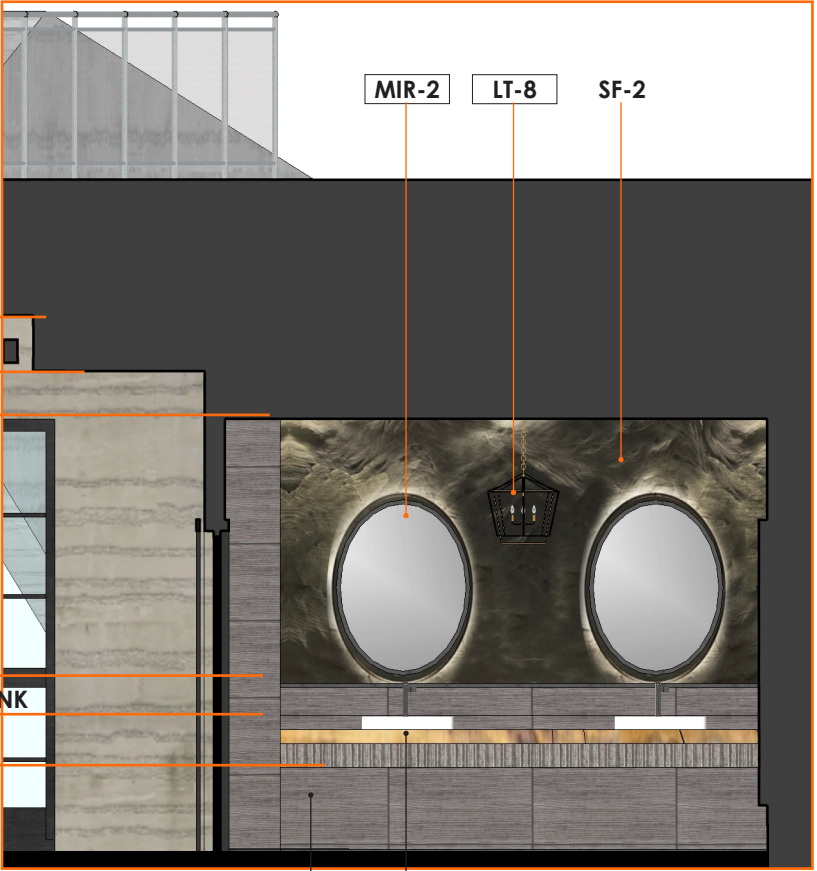

SECTION ELEVATION
1/4"=1'-0"


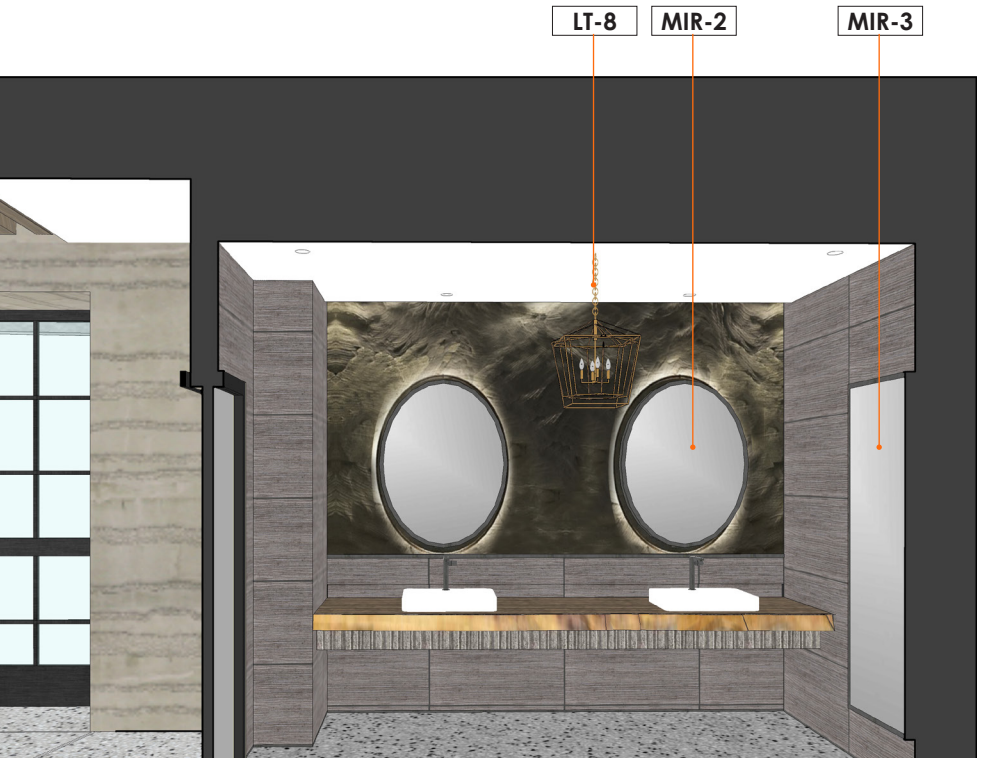


SECTION PERSPECTIVE



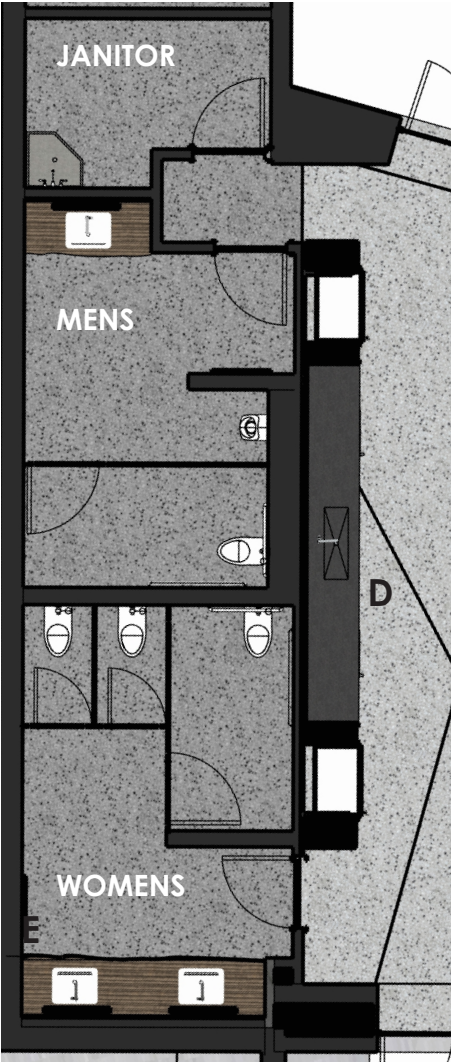


FLOOR PLAN
1/8"=1'-0"

SYMBOL LEGEND	
AA-#	FURNITURE, EQUIPMENT & ACCESSORIES
AA-#	MATERIAL FINISHES

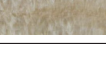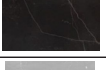STONE, QUARTZ, PORCELAIN TILE								
KEY	ROOM	ITEM NAME	DESCRIPTION	SUPPLIER	SOURCE CONTACT	QUANTITY & ESTIMATE	IMAGES	REMARKS
CN-1	Cave	Exterior Walls		Product: Series/Col.: Material: Grout:	Contact: Tel: Email:	Qty: Price/Unit:		See Exterior Architectural spec
CN-2	Cave & Community	Floor	Polished Concrete	Product: Series/Col.: Finish: Grout:	Contact: Tel: Email:	Qty: Price/Unit:		
CN-3	Pool Restrooms	Floor	Concrete	Product: Series/Col.: Finish: Grout:	Contact: Carey Cowell Tel: Email:	Qty: Price/Unit:		
CN-4	Community	Restroom	Anti-Slip Concrete	Product: Series/Col.: Finish: Grout:	Contact: Carey Cowell Tel: Email:	Qty: Price/Unit:		
PCT-1	Pool Restrooms	Wall	Field	Product: Daltile Series/Col.: Gaineswood, ELM GW06 Finish: Matte Grout: Size: 6x24 plank	Contact: Tel: Email:	Qty: Price/Unit:		
PCT-2	Pool Restrooms	Wall		Product: Series/Col.: Finish: Grout:	Contact: Tel: Email:	Qty: Price/Unit:		
PCT-3	Community Restroom	Wall		Product: Omega Products Series/Col.: 9257 Adrenaline, Acrylic Finish: Smooth Grout:	Contact: Tel: Email:	Qty: Price/Unit:		
PS-1	Cave	Ceiling		Product: Omega Products Series/Col.: 9257 Adrenaline, Acrylic Finish: Smooth Grout:	Contact: Dana Thornburg Tel: 714-907-3981 Email: dthornburg@omega-products.com	Qty: Price/Unit:		
ST-1	Cave	Island	Onyx Stone Island with Polished Fiberglass Counter and storage unit.	Product: The Rockstar Gallery Series/Col.: Yellow/Orange Onyx Finish: Natural Rough Cut Grout:	Contact: Ryan or Leslie Seabolt Tel: 505-480-1778 Email: info@therockstargallery.com	Qty: Price/Unit:		
ST-2	Cave	Trough Sink	Built-in Fiberglass Onyx Stone countertop with Chiseled edge.	Product: Series/Col.: Material: Fiberglass Onyx Stone Finish: Polished Grout:	Contact: Tel: Email:	Qty: Price/Unit:		
ST-3	Community	Wall	Thin Porcelain Slab	Product: Series/Col.: Finish: Smooth Grout:	Contact: Tel: Email:	Qty: Price/Unit:		
ST-4	Community	Mosaic Glass Tiles		Product: Porcelanosa Series/Col.: Finish: Grout:	Contact: Tel: Email:	Qty: Price/Unit:		
ST-5	Community	Solid Surfaces Countertop		Product: Series/Col.: Finish: Grout:	Contact: Tel: Email:	Qty: Price/Unit:		
ST-6	Community	Mosaic Ceramic Tile - Custom Blend		Product: Fireclay Tile Series/Col.: Finish: Grout:	Contact: Tel: Email:	Qty: Price/Unit:		
ST-7	Community	Solid Surface Countertop		Product: Series/Col.: Finish: Grout:	Contact: Tel: Email:	Qty: Price/Unit:		
ST-8	Community	Stone Base		Product: Series/Col.: Finish: Grout:	Contact: Tel: Email:	Qty: Price/Unit:		
ST-9	Community	Custom Chisel Edge Countertop		Product: Series/Col.: Finish: Grout:	Contact: Tel: Email:	Qty: Price/Unit:		
ST-10	Pool Restrooms	Counter Top		Product: Cambria Series/Col.: Clareanne Finish: Matte Grout: Size:	Contact: Tel: Email:	Qty: Price/Unit:		
TH-1	Community		Stone Base	Product: Series/Col.: Finish: Smooth Grout:	Contact: Tel: Email:	Qty: Price/Unit:		
TH-2	Cave		Stone Base	Product: Series/Col.: Finish: Smooth Grout:	Contact: Tel: Email:	Qty: Price/Unit:		

KEY	ROOM	ITEM NAME	DESCRIPTION	SUPPLIER	SOURCE CONTACT	QUANTITY & ESTIMATE	IMAGES	REMARKS
PT-1	Community	Gyp. Ceiling		Product: Sherwin Williams Color Code/Name: SW0032, High Reflective White	Contact: Kim Hampton Tel: 949.576.8835			
PT-1.1	Pool Restrooms & Community Restroom	Gyp. Ceiling		Product: Sherwin Williams Color Code/Name: SW0032, High Reflective White Finish: Semi-Gloss	Contact: Kim Hampton Tel: 949.576.8835 Email: kim.hampton@dunnedwards.com			
PT-2	Community	Concrete Ceiling		Product: Series/Col.: Finish: Smooth	Contact: Kim Hampton Tel: 949.576.8835 Email: kim.hampton@dunnedwards.com			
PT-3	Community	Wall		Product: Series/Col.: Finish: Smooth	Contact: Kim Hampton Tel: 949.576.8835 Email: kim.hampton@dunnedwards.com			

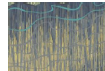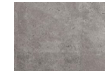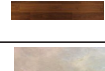SPECIAL FINISHES								
KEY	ROOM	ITEM NAME	DESCRIPTION	SUPPLIER	SOURCE CONTACT	QUANTITY & ESTIMATE	IMAGES	REMARKS
CPT-1	Cave	Inset Carpet		Product: J+J Flooring Series/Col.: Kinetex, Catalyst 1841, Energy 2848 Finish: Polyester - Applied Pattern Size: 24" x 24" modules Backing: Polyester Felt Cushion	Contact: Dan Burton Tel: +19493096154 Email: dan.burton@jjflooring.com	Qty: 1 Price/Unit:		
CPT-2	Community	Area Rug		Product: Signature Series/Col.: TBD Size: TBD Pattern: TBD	Contact: Wyatt Thorne Tel: Email:	Qty: 1 Price/Unit:		
GL-1	Cave	Floor		Product: Jockimo Series/Col.: Glass Grit Finish: Crystal Clear Size: Custom Shape	Contact: Igor Beaufils Tel: (419) 450-5051 Email: igor@igorglass.com	Qty: 1 Price/Unit:		
HW-1	Community	Cabinet Door Pull		Product: Series/Col.: Finish: Size:	Contact: Tel: Email:	Qty: Price/Unit:		
LM-1	Pool Restrooms	Door and Apron		Product: Wilson Art Series/Col.: Finish: Steel Size:	Contact: Tel: Email:	Qty: Price/Unit:		
LM-2	Pool Restrooms	Base Cabinet		Product: Wilson Art Series/Col.: Finish: Light walnut Size:	Contact: Tel: Email:	Qty: Price/Unit:		
LM-3	Community	Door Laminate		Product: Series/Col.: Finish: Size:	Contact: Tel: Email:	Qty: Price/Unit:		
LM-4	Community	Cabinet Laminate		Product: Series/Col.: Finish: Size:	Contact: Tel: Email:	Qty: Price/Unit:		
MT-1	Community	Sheet Metal		Product: Series/Col.: Finish: Size:	Contact: Moz Design Tel: Email:	Qty: Price/Unit:		
MT-2	Community	Metal Trim		Product: Series/Col.: Finish: Size:	Contact: Moz Design Tel: Email:	Qty: Price/Unit:		
MT-3	Community	Metal Frame		Product: Series/Col.: Finish: Size:	Contact: Moz Design Tel: Email:	Qty: Price/Unit:		
WC-1	Pool Restrooms	Wall-to-Bench	Cement/Concrete Wallcover	Product: Outdoor Wallpaper Series/Col.: Finish: Heavy Performance Size:	Contact: Tel: Email:	Qty: Price/Unit:		
WD-1	Cave	Wall-to-Bench		Product: IPE Decking Series/Col.: Finish: Standard Size: 1x6	Contact: Tel: Email:	Qty: Price/Unit:		
WD-2	Community	Wood Beam	Architectural Ceiling System	Product: USG or Terramal Series/Col.: Finish: Size:	Contact: Tel: Email:	Qty: Price/Unit:		
SF-1	Community	Illuminated Ceiling Panel	Faux Skylight	Product: Envel Deign Series/Col.: Finish: Size:	Contact: Tel: Email:	Qty: Price/Unit:		
SF-2	Community	Special Arch finishes	Wallcovering	Product: Wolf Gordon Series/Col.: Custom Rampart Digital Print Finish: Size:	Contact: Tel: Email:	Qty: Price/Unit:		

TS-1	Community	Floor - Architectural profile	Metal Transition	Product: Series/Col.: Finish: Smooth Grout:	Contact: Tel: Email:	Qty: Price/Unit:		
TS-2	Community	Recessed Walk Off System	Metal Transition	Product: Series/Col.: Finish: Smooth Grout:	Contact: Tel: Email:	Qty: Price/Unit:		
TS-3	Community	Coved Based Profile in Restroom	Metal Transition	Product: Series/Col.: Finish: Smooth Grout:	Contact: Tel: Email:	Qty: Price/Unit:		

LIGHTING FIXTURES								
KEY	ROOM	ITEM NAME	FIXTURE TYPE	SUPPLIER	SOURCE CONTACT	QUANTITY & ESTIMATE	IMAGES	REMARKS
LT-1	Cave	Ceiling	Recessed LED Downlight	Product: Model/Name: Finish: Size:	Contact: Tel: Email:	Qty: Price/Unit:		Refer to Illuminate Lighting Design
LT-2	Cave	Ceiling		Product: Model/Name: Finish: Size:	Contact: Tel: Email:	Qty: Price/Unit:		Refer to Illuminate Lighting Design
LT-3	Cave	Water Feature Wall	LED Multi-color Trim Light	Product: Model/Name: Finish: Size:	Contact: Tel: Email:	Qty: Price/Unit:		Refer to Illuminate Lighting Design
LT-4	Cave	Dry Wall	Wall Cove Light	Product: Model/Name: Finish: Size:	Contact: Tel: Email:	Qty: Price/Unit:		Refer to Illuminate Lighting Design
LT-5	Cave	Faux Skylight Ceiling	Recesed Ceiling Cove Light, LED	Product: Model/Name: Finish: Size:	Contact: Tel: Email:	Qty: Price/Unit:		Refer to Illuminate Lighting Design
LT-6	Pool Restroom			Product: Wayfair Napper Cage Cube 4-Light Geometric Pendant Finish: Metal Size: 17.5" H x 17.5" W x 17.5" D	Contact: Tel: Email:	Qty: Price/Unit:		
LT-7	Community Gathering			Product: Louis Poulsen, Model/Name: Olafur Eliasson Quasi Light Finish: Dark Aluminum Size: 31.7" Dia., 35.3" H	Contact: Tel: Email:	Qty: 3 Price/Unit:		
LT-8	Community Restroom			Product: Model/Name: Finish: Size:	Contact: Tel: Email:	Qty: 2 Price/Unit:		

FURNITURE								
KEY	ROOM	ITEM NAME	DESCRIPTION	SUPPLIER	SOURCE CONTACT	QUANTITY & ESTIMATE	IMAGES	REMARKS
ART-1	Community	Fine Art - Artwork		Product: TBD Series/Col.: Finish:	Contact: TBD Tel: Email:	Qty: 1 Price/Unit:		
ART-2	Community	Graphic Artwork		Product: MDC Series/Col.: Acoustical Digital Graphic Print Finish:	Contact: Tel: Email:	Qty: 1 Price/Unit:		
ART-3	Community	Suspended Decorated Ceiling Art		Product: 3-Form Series/Col.: Finish: Fabric:	Contact: Betty Friedrichs Tel: 949.375.3259 Email: betty.friedrichs@3form.com	Qty: 1 Price/Unit:		
FN-1	Cave	Lounge Chair - Avalon	Width 900mm (35.43") Depth 810mm (31.89") Height 710mm (27.95")	Product: Harbour Outdoor Series/Col.: Avalon Arm Chair, AVAL-08A-TENAT-ROLGR-CASSIL Finish: Teak Natural Fabric: Sunbrella Cast Silver Accent: Olephin Rope-Grey	Contact: Caz Walker Tel: 310 227 9766 Email: caz@harbouroutdoor.com	Qty: 4 Price/Unit:		
FN-1.1	Cave	Upholstery for Avalon		Product: Series/Col.: Finish:	Contact: Tel: Email:	Qty: Price/Unit:		
FN-2	Cave	Pouf Ottoman	Diameter: 22" Height: 18.25"	Product: Janus et Cie Series/Col.: Bon Vivant Pouf, PRODUCT NUMBER 737-90-683-17-00, Walnut, Hemp, or Raw Umber Finish: Retriculated foam Fabric: Polypropylene Crochet Yarn. Raincoat Fabric Lining.	Contact: Cindy Andera Tel: 714.458.9771 Email: candra@janusetcie.com	Price/Unit:		
FN-2.1	Cave	Upholstery for Pouf Ottoman		Product: Series/Col.: Finish:	Contact: Tel: Email:	Price/Unit:		
FN-3	Cave	Lounge Chair		Product: Janus et Cie Series/Col.: Croissant Lounge Chair Finish: Coffee Size: 40.5" w x 26.75" h x 37.5" d	Contact: Cindy Andera Tel: 714.458.9771 Email: candra@janusetcie.com	Qty: 2 Price/Unit:		
FN-4	Cave	Side Table	23 1/2" Diameter, 15 3/4" H	Product: Janus et Cie Series/Col.: La Luna Side Table Round 60, 757-38-625-02-00 Finish: Base - Handwoven rattan over maple wood, Natural. Top - Maple wood rim with inset HPL.	Contact: Cindy Andera Tel: 714.458.9771 Email: candra@janusetcie.com	Qty: 3 Price/Unit:		

FN-5	Cave	Side Table	31.5" Diameter, 18" H	Product: Series/Col.: Finish:	Contact: Tel: Email:	Price/Unit:		
FN-6.A	Community	Pottery		Product: Series/Col.: Finish: Fabric: Accent:	Contact: Kornegay Design Tel: Email:	Qty: 1 Price/Unit:		
FN-6.B	Community	Pottery		Product: Series/Col.: Finish: Fabric: Accent:	Contact: Kornegay Design Tel: Email:	Qty: 1 Price/Unit:		
FN-6.C	Community	Pottery		Product: Series/Col.: Finish: Fabric: Accent:	Contact: Kornegay Design Tel: Email:	Qty: 4 Price/Unit:		
FN-6.D	Community	Pottery		Product: Series/Col.: Finish: Fabric: Accent:	Contact: Kornegay Design Tel: Email:	Qty: 1 Price/Unit:		
FN-7.A	Community	Coffee Table	Size A	Product: Harbour Outdoor Series/Col.: Pure Teak Root Coffee Table 800 Finish: Top - Clear Glass Legs - Natural Teak	Contact: Caz Walker Tel: 310 227 9766 Email: caz@harbouroutdoor.com	Qty: 1 Price/Unit:		
FN-7.B	Community	Coffee Table	Size B	Product: Harbour Outdoor Series/Col.: PureTeak Root Coffee Table 1000 Finish: Top - Clear Glass Legs - Natural Teak	Contact: Caz Walker Tel: 310 227 9766 Email: caz@harbouroutdoor.com	Qty: 1 Price/Unit:		
FN-8	Community	Sphere Side Table		Product: Harbour Outdoor Series/Col.: Pure Side Table Sphere Finish: Solid Natural Teak Size: 23.62"Dia, 19.69" H	Contact: Caz Walker Tel: 310 227 9766 Email: caz@harbouroutdoor.com	Qty: 3 Price/Unit:		
FN-9	Community	Custom Café Round Table		Product: Series/Col.: Finish: Fabric: Accent:	Contact: TBD Tel: Email:	Qty: 2 Price/Unit:		
FN-10	Community	Table Top		Product: Series/Col.: Finish: Fabric: Accent:	Contact: TBD Tel: Email:	Qty: 2 Price/Unit:		
FN-10.1	Community	Work Café Table	Integrated Charging Station	Product: Bernhardt Design Series/Col.: Finish: Fabric: Accent:	Contact: Tel: Email:	Qty: 2 Price/Unit:		TBD
FN-11	Community	Work Café Table		Product: Bernhardt Design Series/Col.: Finish: Fabric: Accent:	Contact: TBD Tel: Email:	Qty: 2 Price/Unit:		TBD
FN-12	Community	Custom Live Edge Communal Table		Product: Series/Col.: Finish: Fabric: Accent:	Contact: TBD Tel: Email:	Qty: 2 Price/Unit:		
FN-13	Community	Lounge Chair-Kashan		Product: Bernhardt Design Model/Name: Finish: Size:	Contact: Tel: Email:	Qty: 2 Price/Unit:		
FN-14	Community	Lounge Chair - Becca		Product: Bernhardt Design Model/Name: Finish: Size:	Contact: Tel: Email:	Qty: 2 Price/Unit:		
FN-15	Community	Chair - Pedersen		Product: Bernhardt Design Model/Name: Finish: Size:	Contact: Tel: Email:	Qty: 2 Price/Unit:		
FN-15.1	Community	Finish for Pedersen		Product: Bernhardt Design Model/Name: Finish: Size:	Contact: Tel: Email:	Qty: Price/Unit:		
FN-16	Community	Lounge Chair - Cinema		Product: Bernhardt Design Model/Name: Finish: Size:	Contact: Tel: Email:	Qty: 2 Price/Unit:		
FN-16.1	Community	Upholstery for Cinema		Product: Bernhardt Design Model/Name: Finish: Size:	Contact: Tel: Email:	Qty: Price/Unit:		
FN-17A	Community	Ottoman - Stay		Product: Bernhardt Design Model/Name: Finish: Size:	Contact: Tel: Email:	Qty: 4 Price/Unit:		
FN-17B	Community	Ottoman - Stay		Product: Bernhardt Design Model/Name: Finish: Size:	Contact: Tel: Email:	Qty: 2 Price/Unit:		

FN-18	Community	Guest Chair - Chloe.02		Product: Bernhardt Design Model/Name: Finish: Size:	Contact: Tel: Email:	Qty: 4 Price/Unit:		
FN-18.1	Community	Upholstery for Chloe.02		Product: Bernhardt Design Model/Name: Finish: Size:	Contact: Tel: Email:	Qty: Price/Unit:		
FN-19	Community	Guest Chair - Chantal		Product: Bernhardt Design Model/Name: Finish: Size:	Contact: Tel: Email:	Qty: 2 Price/Unit:		
FN-19.1	Community	Upholstery for Chantal		Product: Bernhardt Design Model/Name: Finish: Size:	Contact: Tel: Email:	Qty: Price/Unit:		
FN-20	Community	Modular Sofa - Item		Product: Bernhardt Design Model/Name: Finish: Size:	Contact: Tel: Email:	Qty: 1 Price/Unit:		
FN-20.1	Community	Leather Upholstery for Modular Sofa		Product: Bernhardt Design Model/Name: Finish: Size:	Contact: Tel: Email:	Qty: Price/Unit:		
FN-21	Community	Bar Stool		Product: Motivo Furniture Model/Name: GIPSY-SG BAR STOOL Finish: Size:	Contact: Tel: Email:	Qty: 12 Price/Unit:		
FN-21.1	Community	Upholstery	TBD-Progress - Contract	Product: Model/Name: Finish: Size:	Contact: Tel: Email:	Qty: 12 Price/Unit:		
FP-1	Community	Fireplace		Product: Series/Col.: Finish:	Contact: Tel: Email:	Qty: 1 Price/Unit:		
MIR-1	Cave	Vanity Mirror	Brass frame with engineered wood backing; glass mirror D-ring mount; mounting hardware includes two screws and 2 drywall anchors Rated for use in bathrooms, outdoors, & other high-moisture areas	Product: Model/Name: E3401 Finish: Size: 24"x36"x7/8"	Contact: Tel: Email:	Qty: 6 Price/Unit:		
MIR-2	Community	Vanity Mirror		Product: Model/Name: Finish: Size:	Contact: Tel: Email:	Qty: Price/Unit:		
MIR-3	Community	Full Height Mirror		Product: Model/Name: Finish: Size:	Contact: Tel: Email:	Qty: Price/Unit:		





